




RICHARD WENGLE
ARCHITECT INC.

PRIVATE RESIDENCE


CREEMORE
TORONTO, ONTARIO
MAY 05, 2025
2422

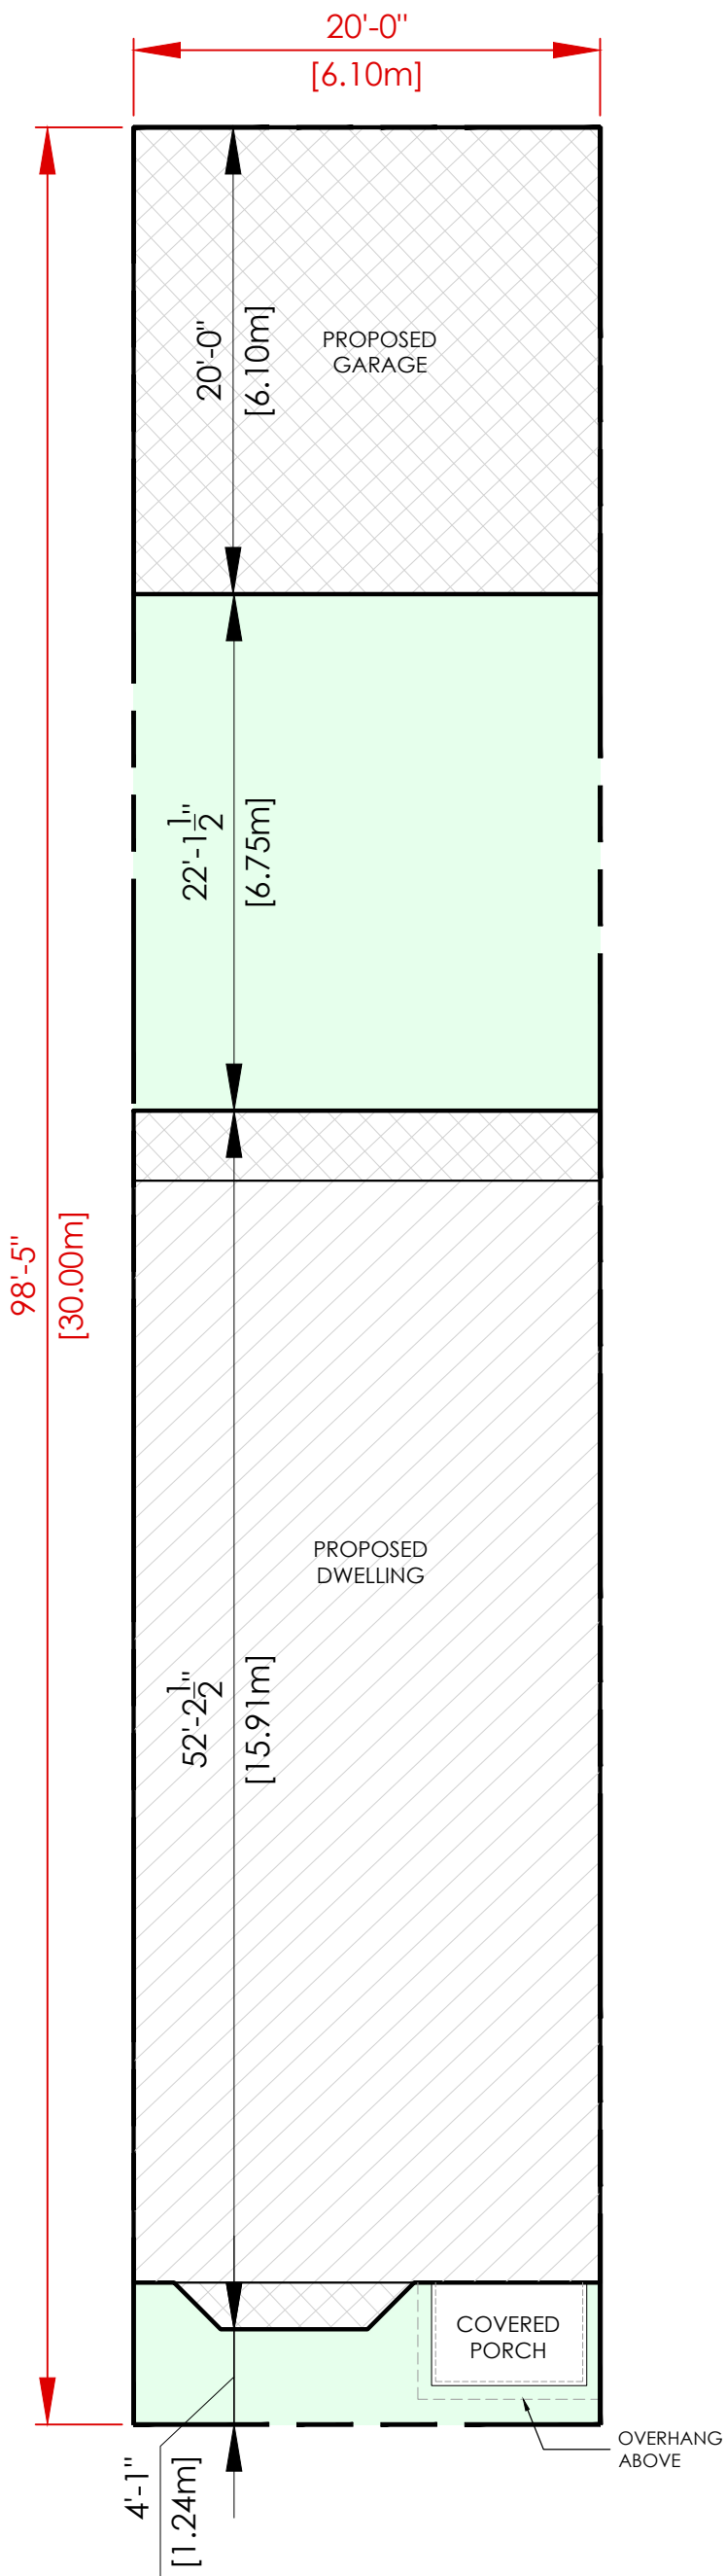

SITE PLAN

SCALE: 1/8" = 1'-0"

***LOT SIZE - 20' X 100'**

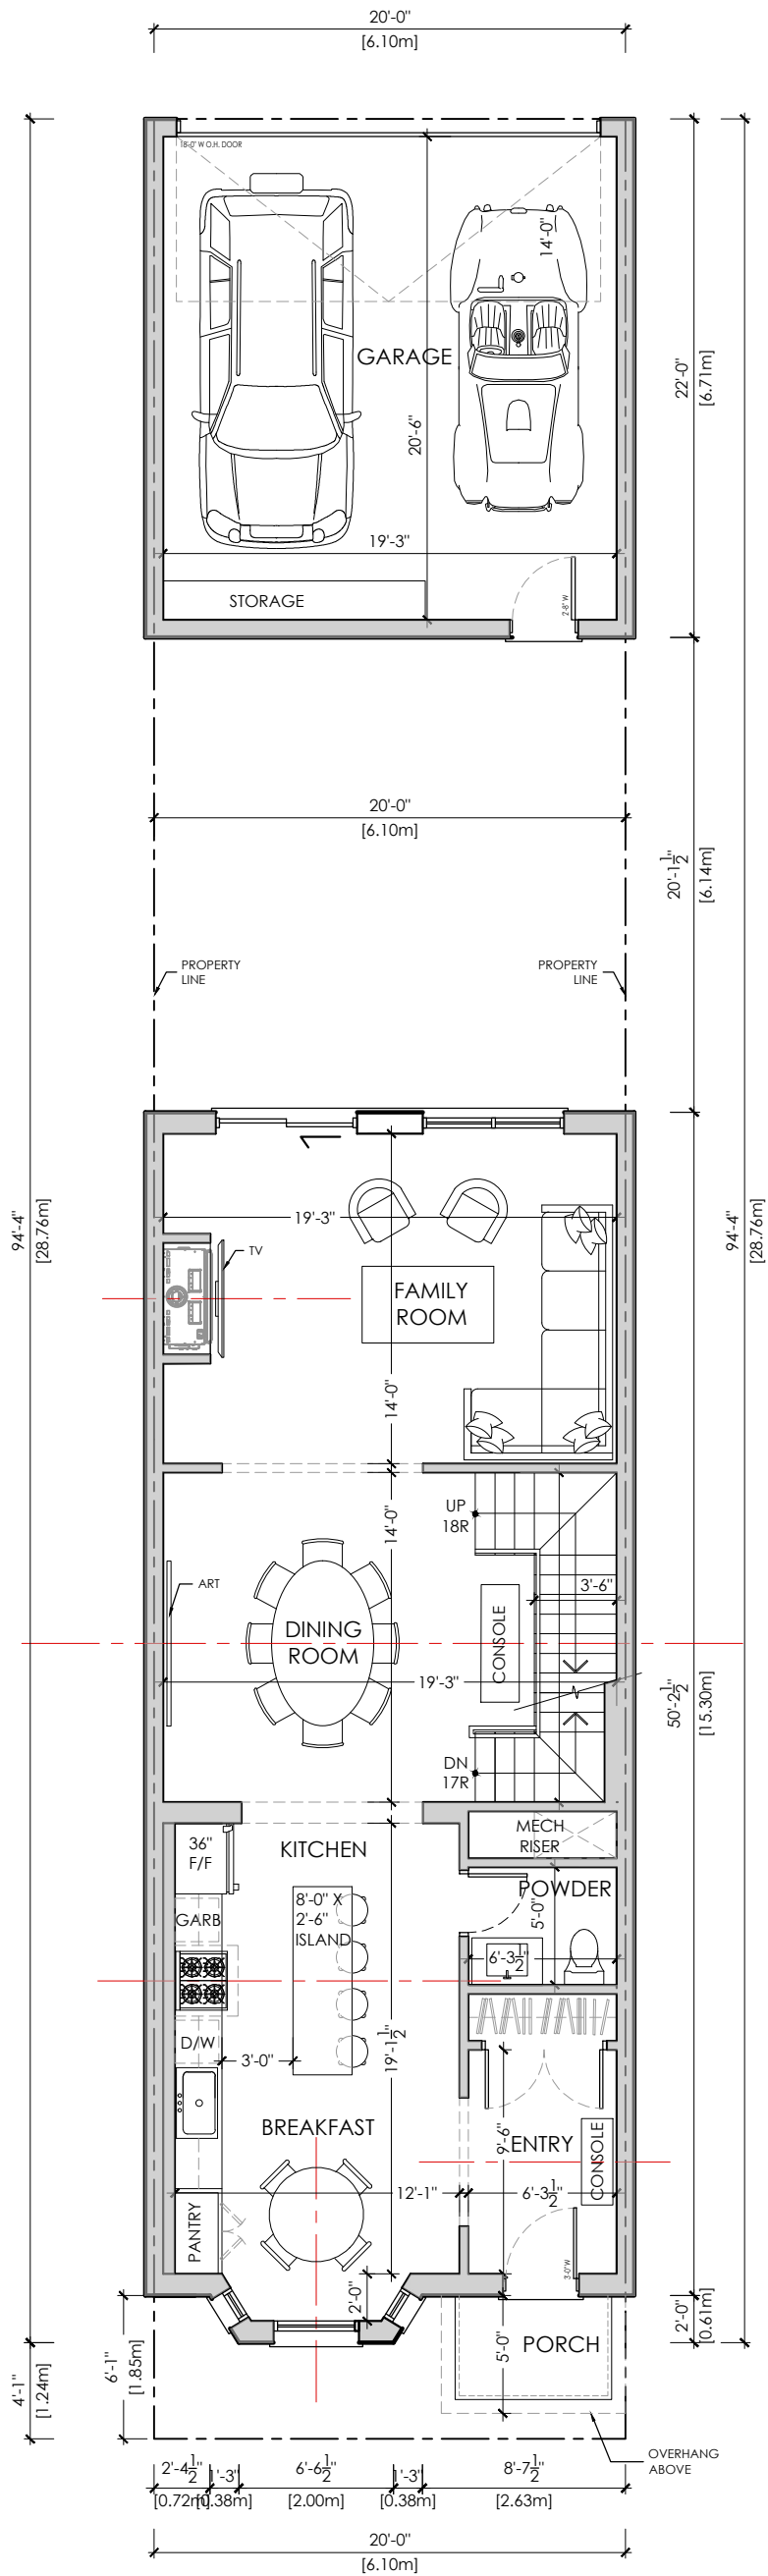


RICHARD WENGLE
ARCHITECT INC.

PRIVATE RESIDENCE
CREEMORE
TORONTO, ONTARIO
MAY 09, 2025
2422



GROUND FLOOR PLAN
SCALE: 1/8" = 1'-0"

TOWNHOMES - 20' LOTS
OPTION 1 (KITCHEN AT FRONT)

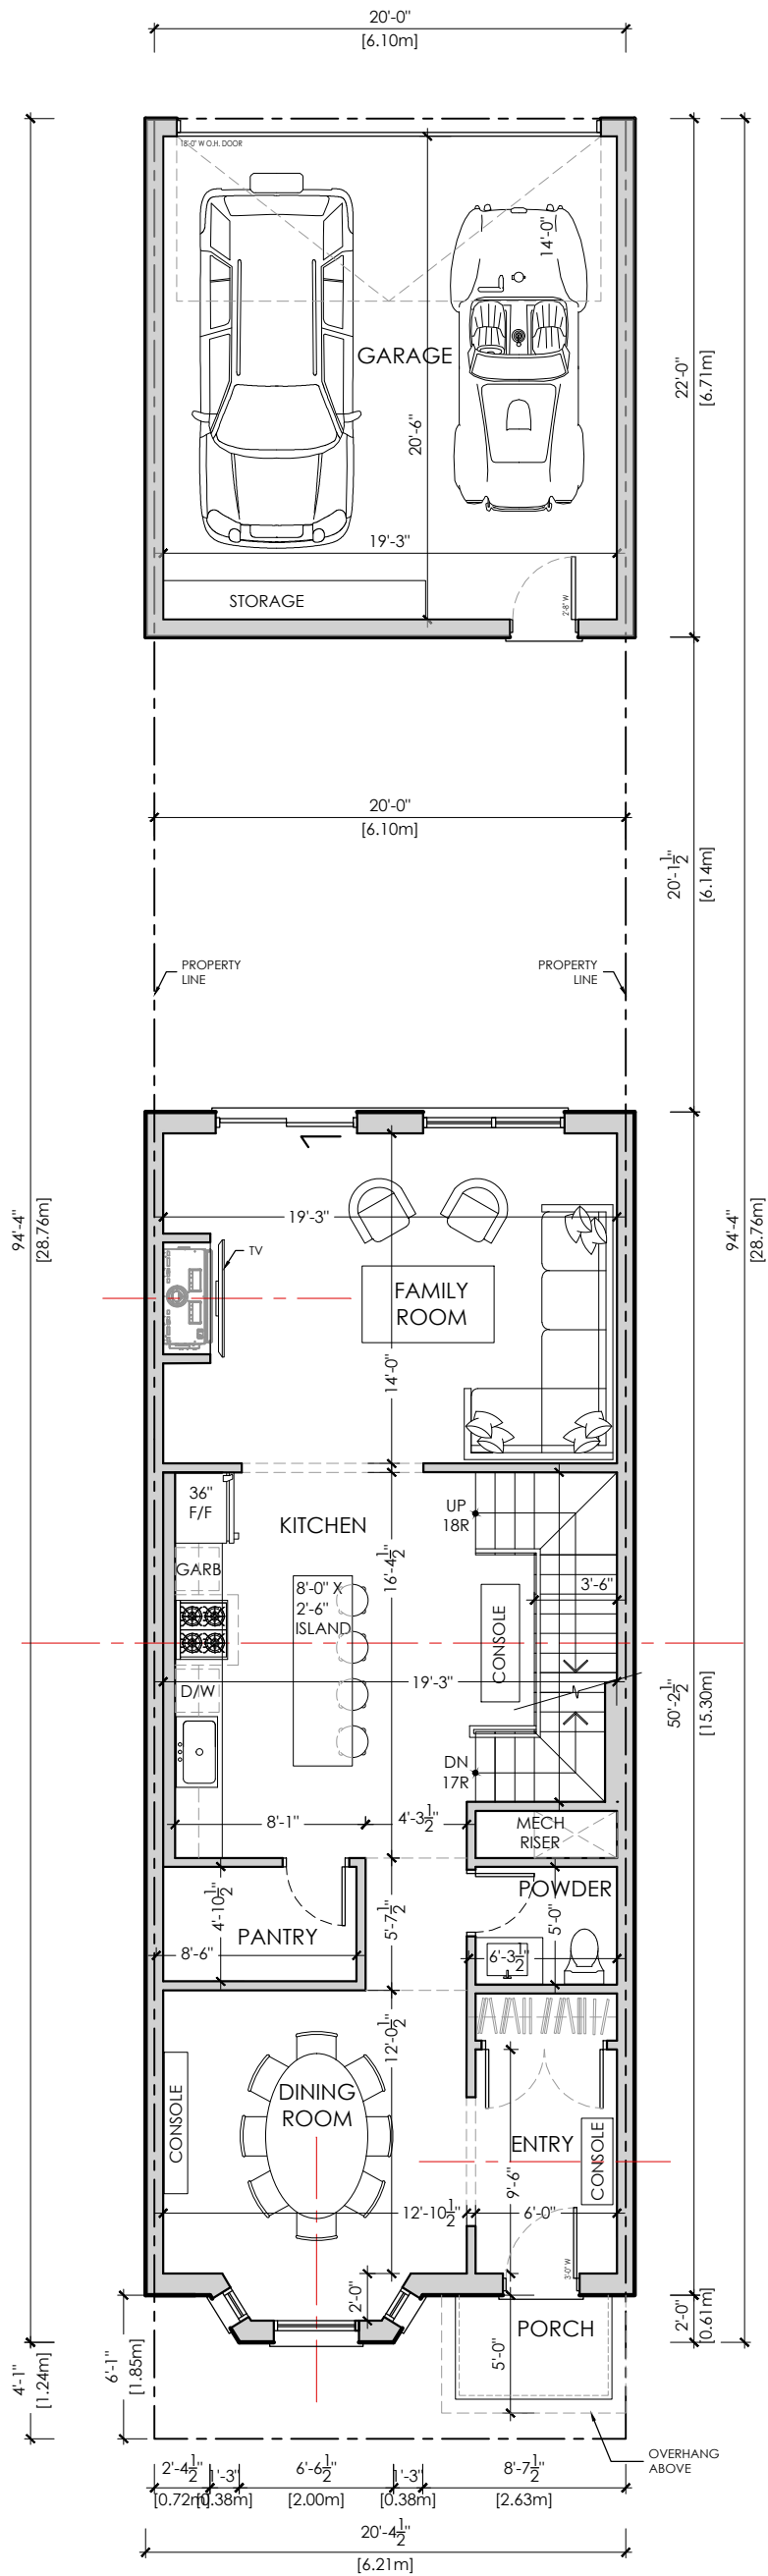


RICHARD WENGLE
ARCHITECT INC.

PRIVATE RESIDENCE
CREEMORE
TORONTO, ONTARIO
MAY 09, 2025
2422



GROUND FLOOR PLAN
SCALE: 1/8" = 1'-0"

TOWNHOMES - 20' LOTS
OPTION 2 (DINING AT FRONT)

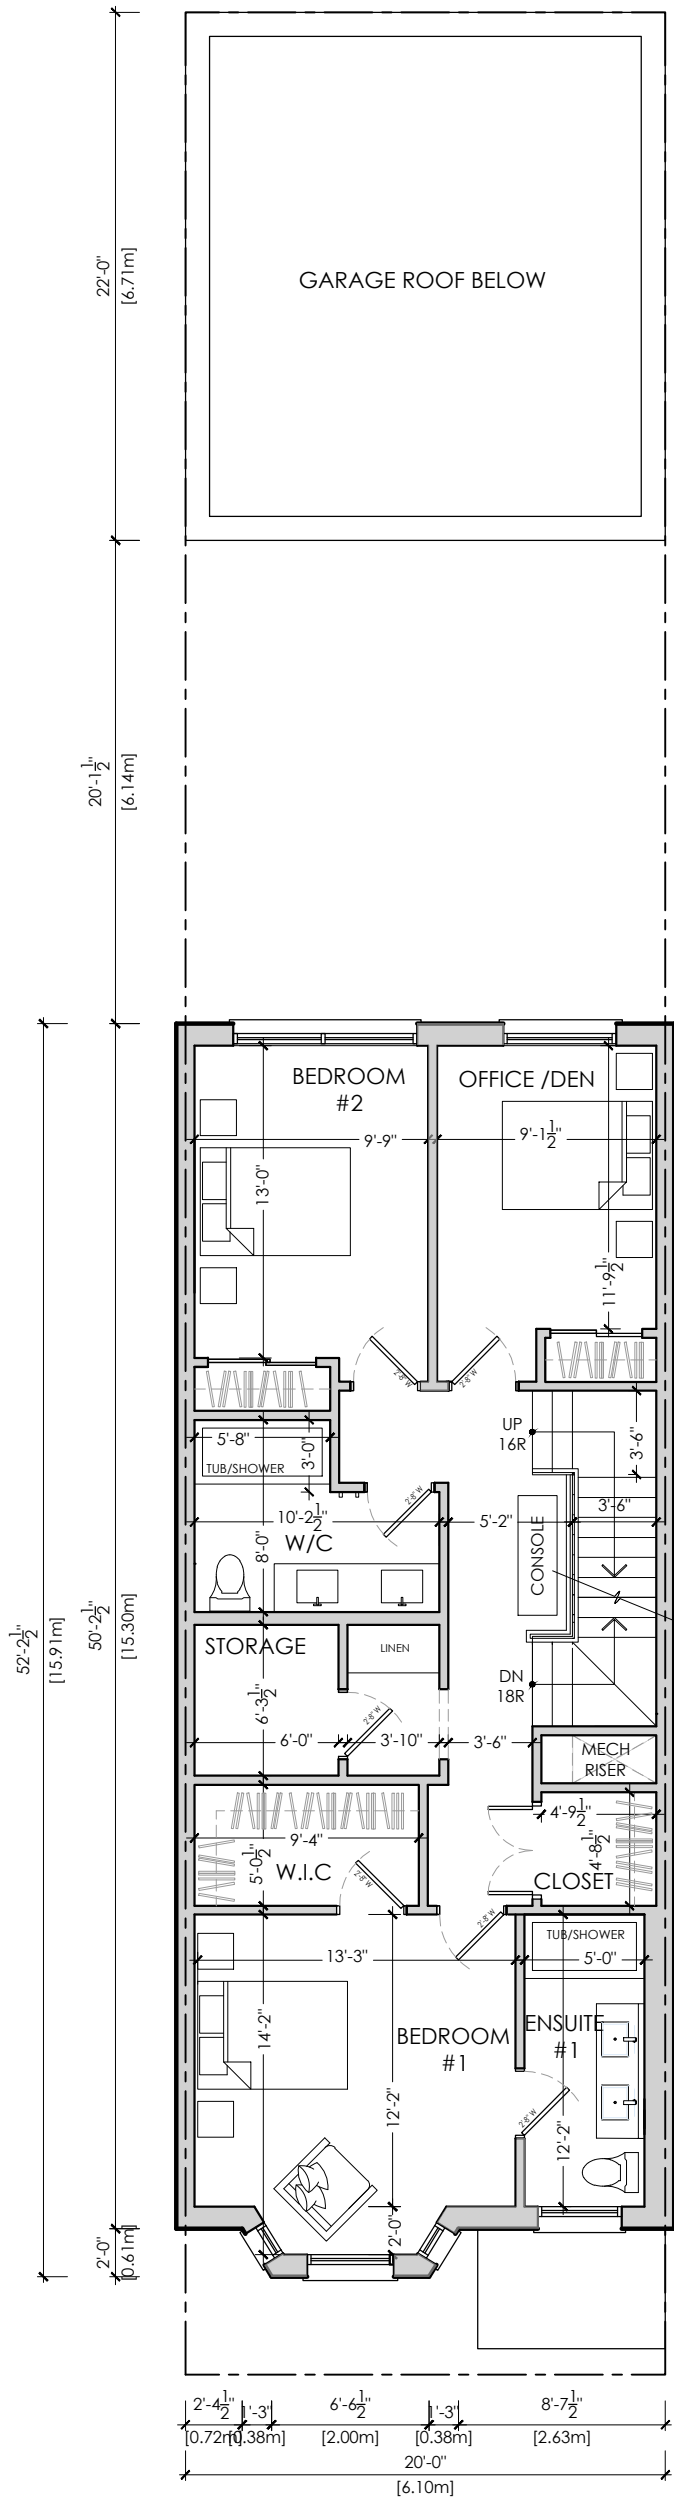


RICHARD WENGLE
ARCHITECT INC.

PRIVATE RESIDENCE
CREEMORE
TORONTO, ONTARIO
MAY 09, 2025
2422



SECOND FLOOR PLAN
SCALE: 1/8" = 1'-0"

TOWNHOMES - 20' LOTS

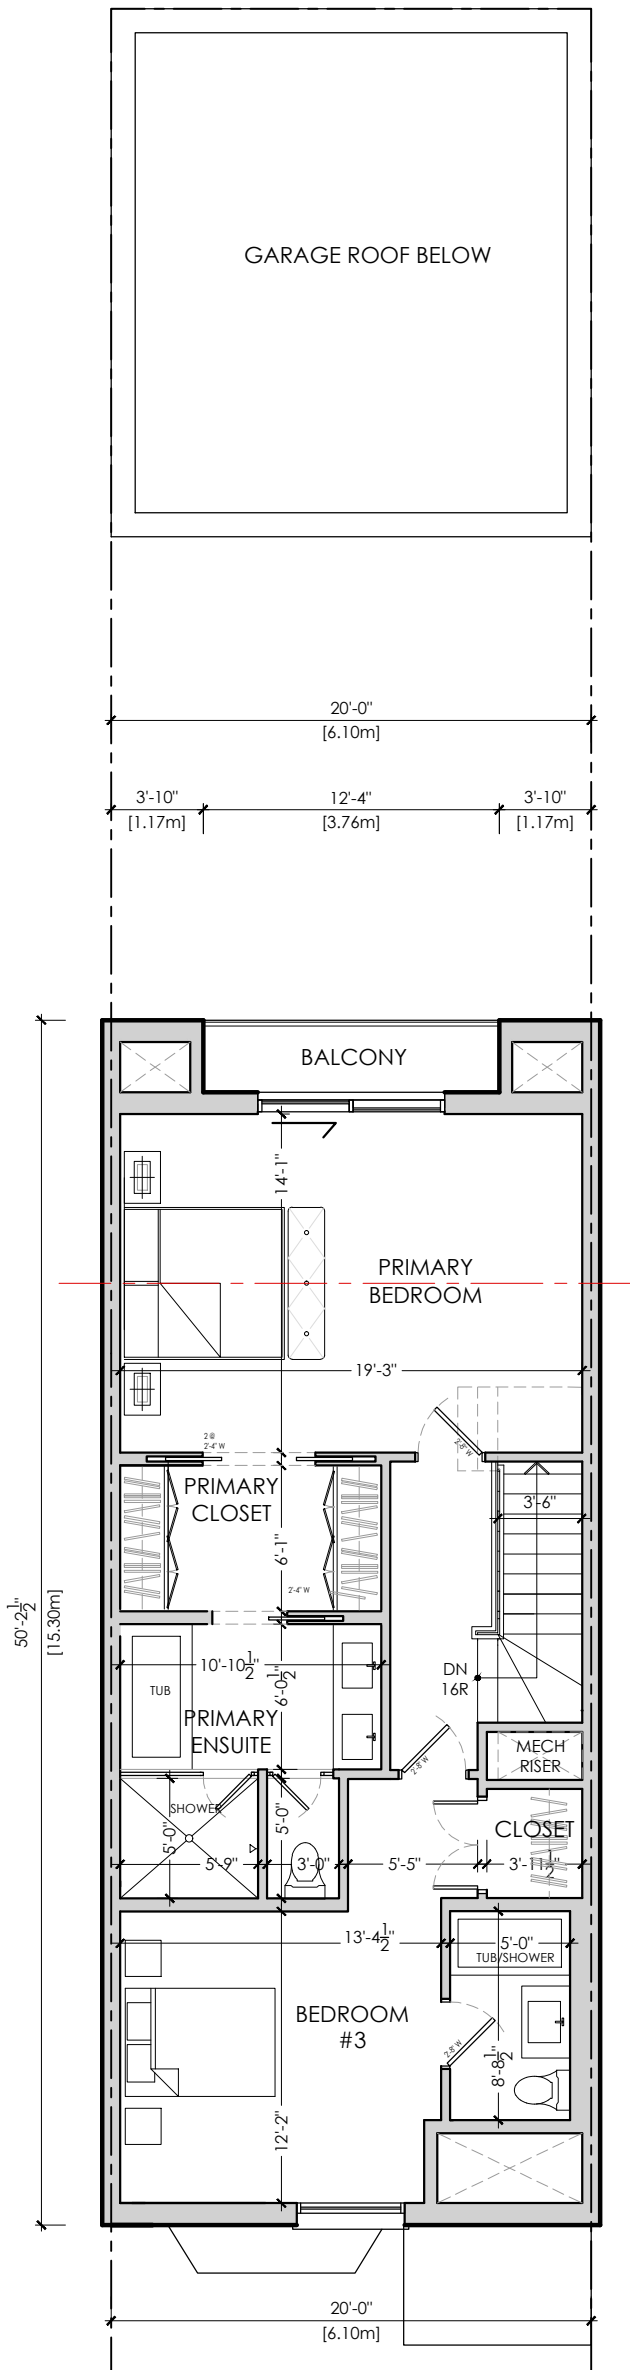


RICHARD WENGLE
ARCHITECT INC.

PRIVATE RESIDENCE
CREEMORE
TORONTO, ONTARIO
MAY 09, 2025
2422




THIRD FLOOR PLAN
SCALE: 1/8" = 1'-0"


TOWNHOMES - 20' LOTS

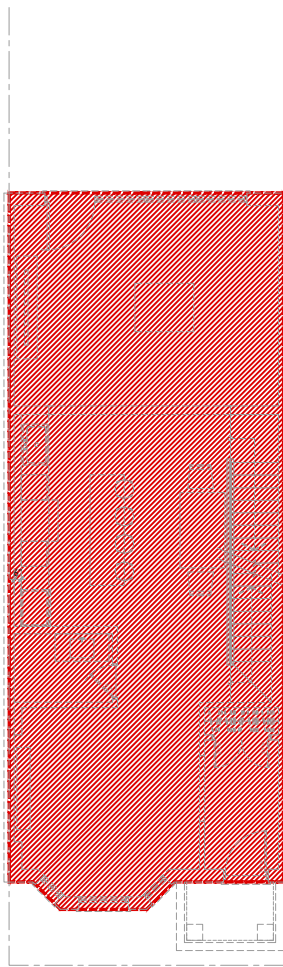

GROUND FLOOR
PROPOSED AREA = 1020.68 S.F. (94.82 S.M.)

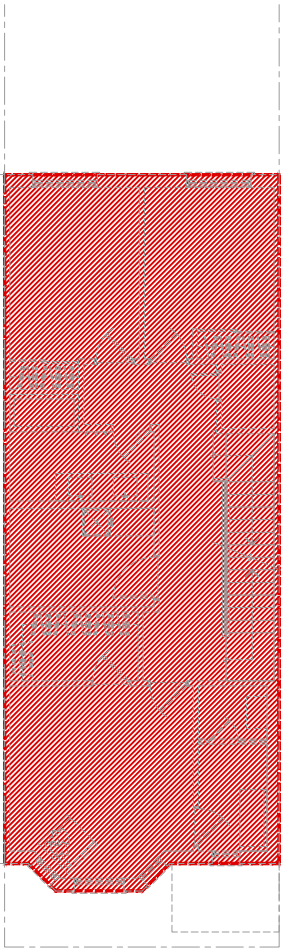


SECOND FLOOR
PROPOSED AREA = 1020.7 S.F. (94.83 S.M.)

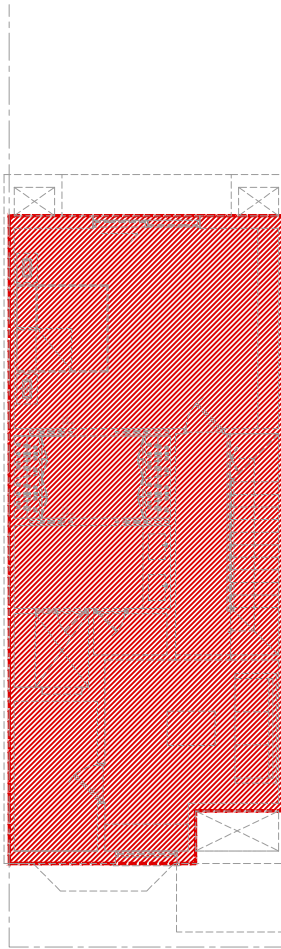

THIRD FLOOR
PROPOSED AREA = 919.52 S.F. (85.43 S.M.)

TOTAL FLOOR AREA = **2960.9 S.F. (275.08 S.M.)**

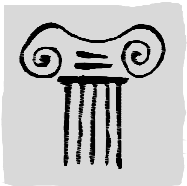

RICHARD WENGLE
ARCHITECT INC.

PRIVATE RESIDENCE

CREEMORE
TORONTO, ONTARIO
MAY 09, 2025
2422



FRONT ELEVATION
N.T.S.

TOWNHOMES - 20' LOTS



RICHARD WENGLE
ARCHITECT INC.

PRIVATE RESIDENCE

CREEMORE
TORONTO, ONTARIO
MAY 09, 2025
2422



FRONT ELEVATION

N.T.S.
RED BRICK OPTION 1

TOWNHOMES - 20' LOTS



RICHARD WENGLE
ARCHITECT INC.

PRIVATE RESIDENCE


CREEMORE
TORONTO, ONTARIO
MAY 09, 2025
2422



FRONT ELEVATION

N.T.S.
RED BRICK OPTION 2

TOWNHOMES - 20' LOTS

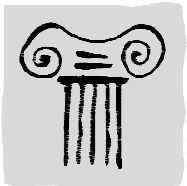

RICHARD WENGLE
ARCHITECT INC.

PRIVATE RESIDENCE

CREEMORE
TORONTO, ONTARIO
MAY 09, 2025
2422



FRONT ELEVATION

N.T.S.
RED BRICK OPTION 3

TOWNHOMES - 20' LOTS



RICHARD WENGLE
ARCHITECT INC.

PRIVATE RESIDENCE

CREEMORE
TORONTO, ONTARIO
MAY 09, 2025
2422




FRONT ELEVATION

N.T.S.

WHITE BRICK OPTION 2

TOWNHOMES - 20' LOTS

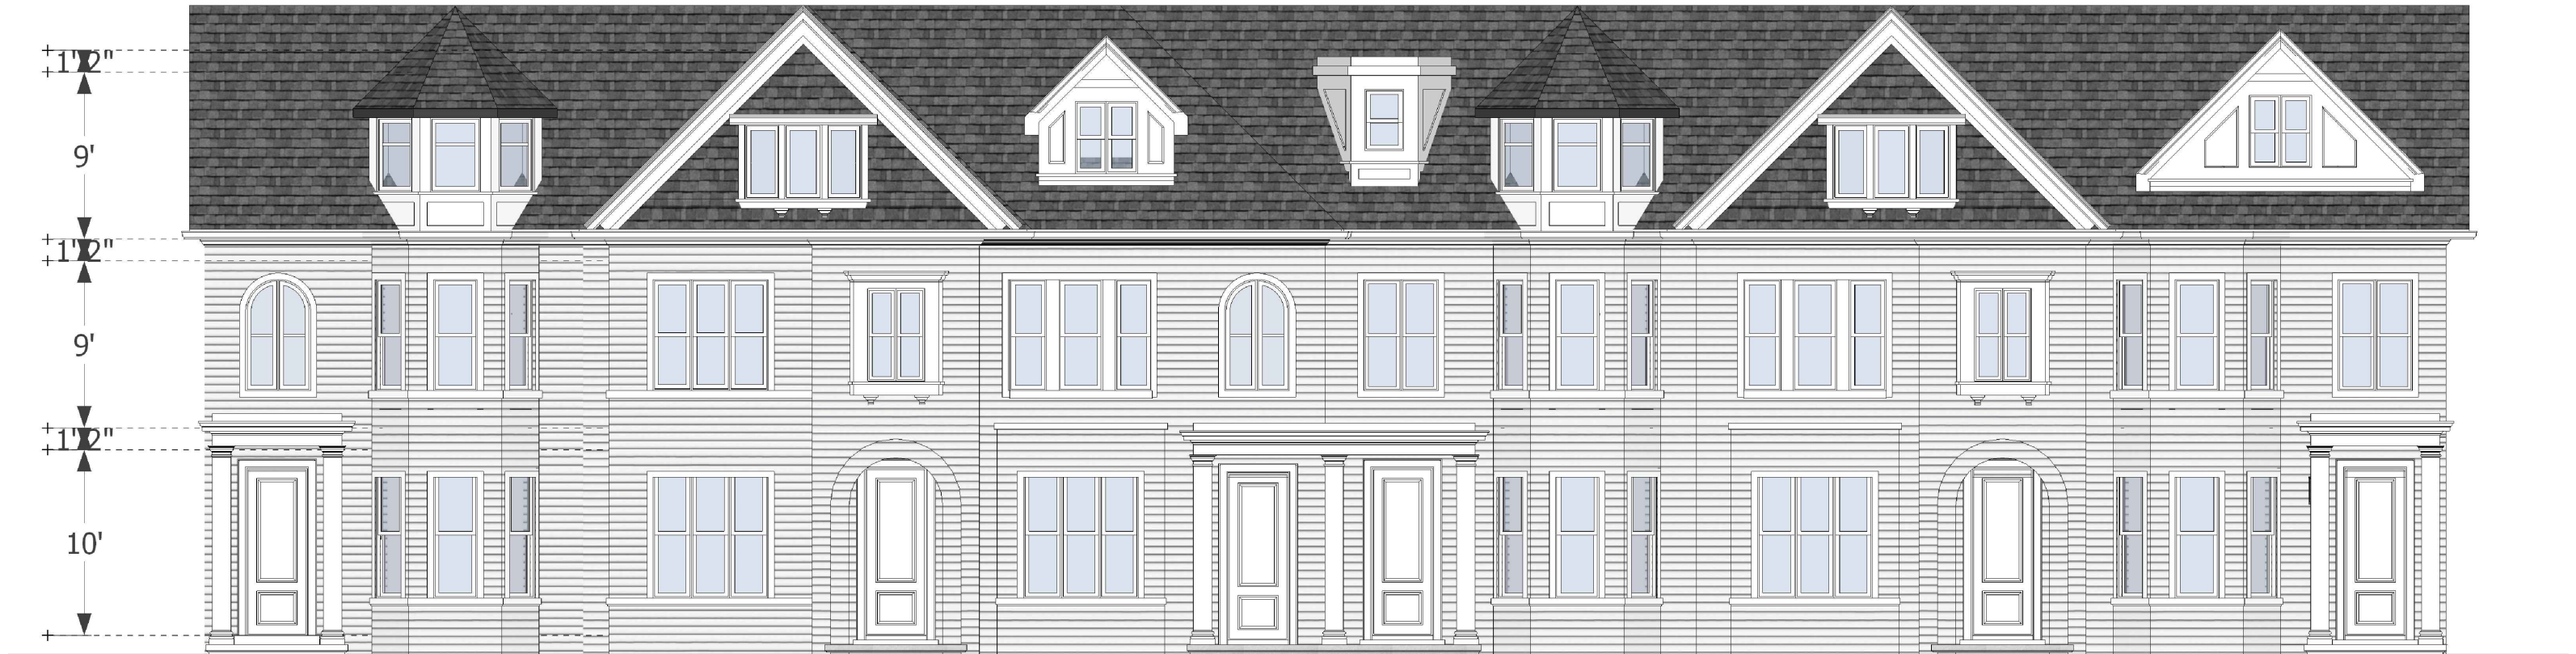

RICHARD WENGLE
ARCHITECT INC.

PRIVATE RESIDENCE

CREEMORE
TORONTO, ONTARIO
MAY 09, 2025
2422



FRONT ELEVATION

N.T.S.

WOOD CLADDING OPTION 1

TOWNHOMES - 20' LOTS