




RICHARD WENGLE
ARCHITECT INC.


CREEMORE
CLEARVIEW TOWNSHIP
SIMCOE COUNTY, ONTARIO
JUNE 04, 2025
2422

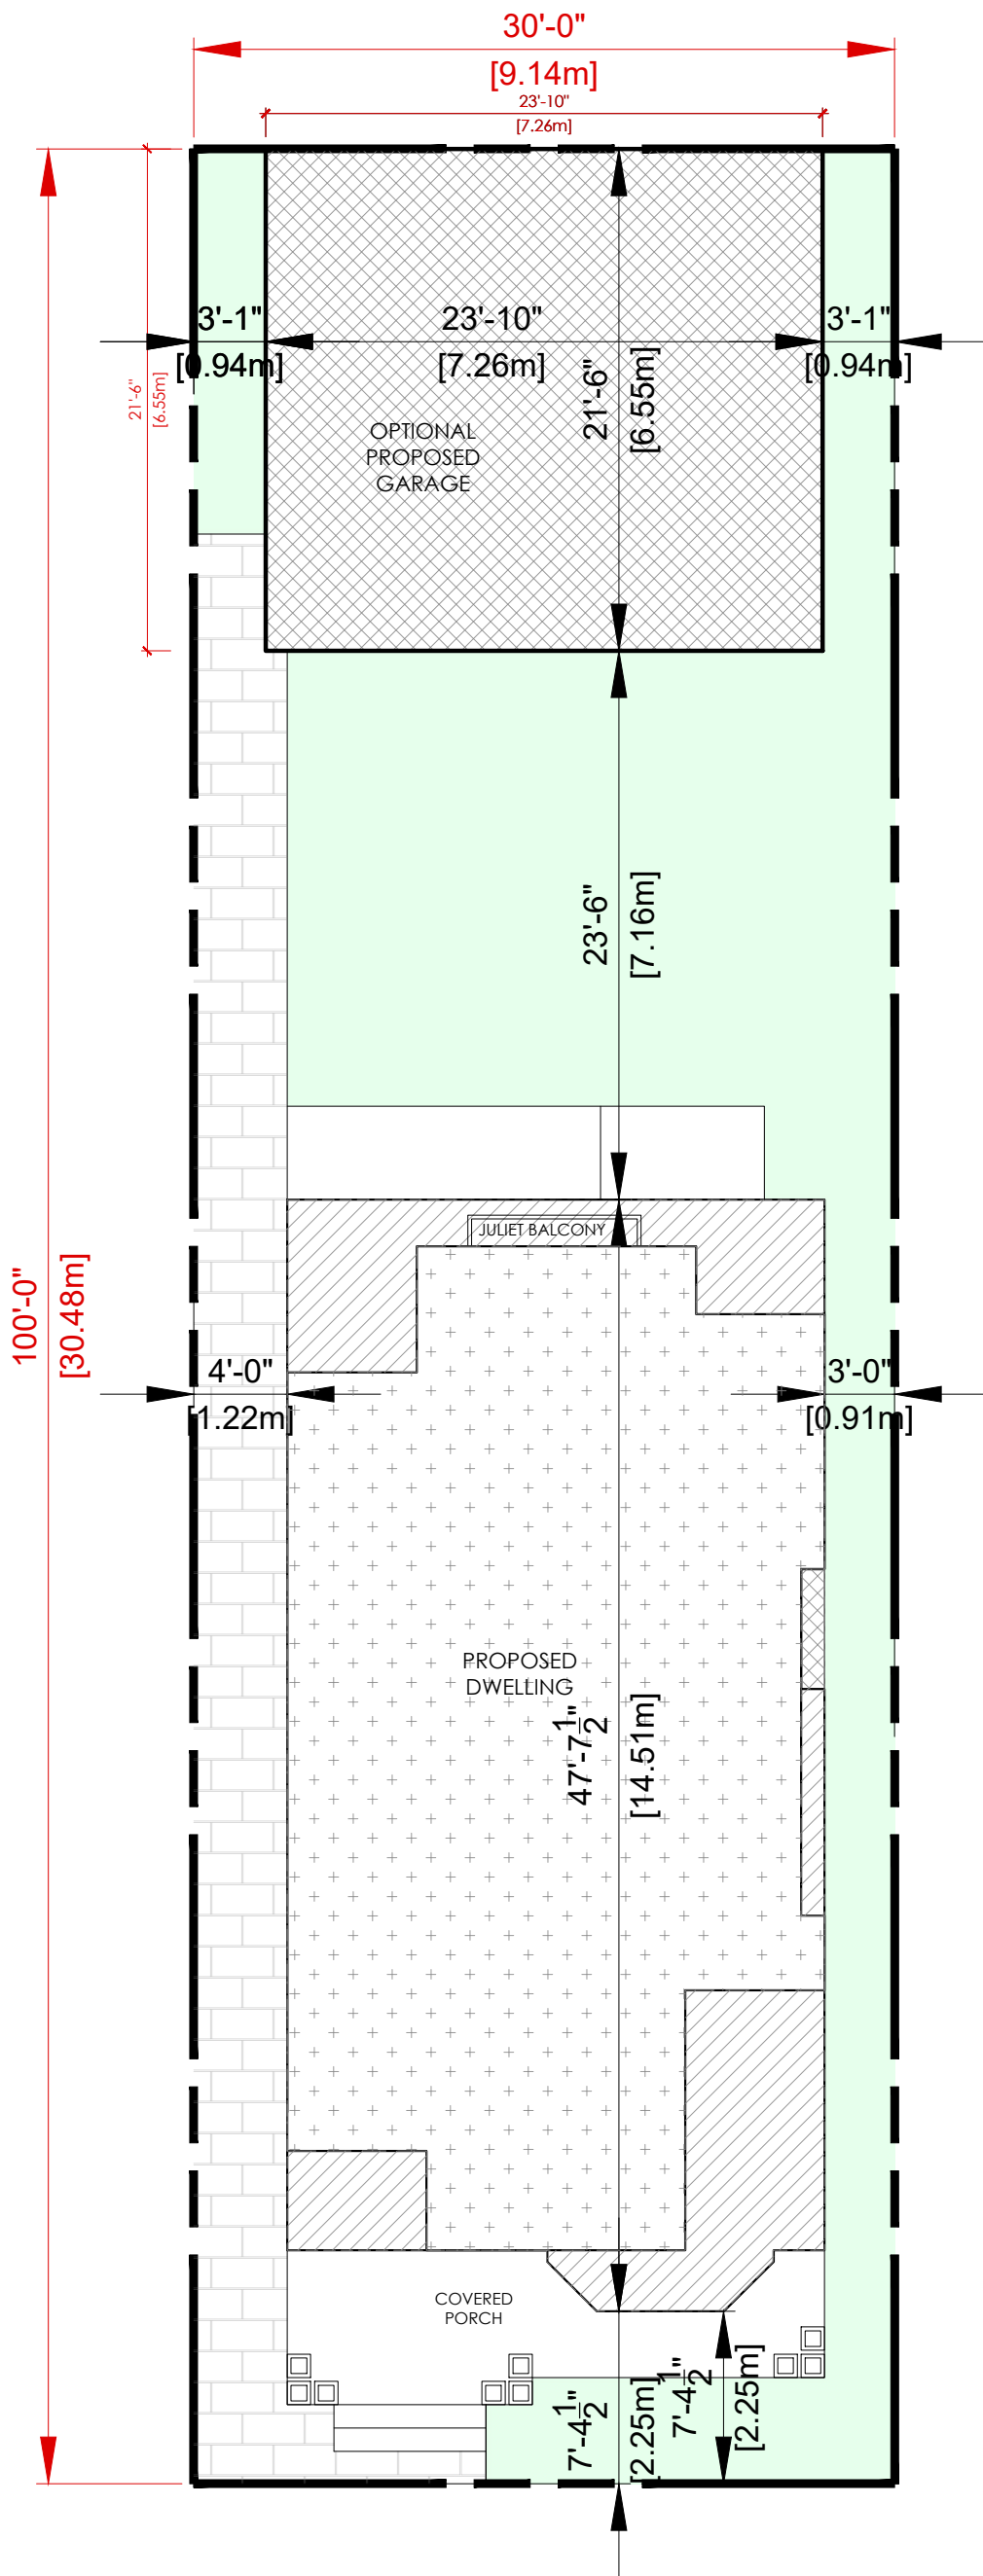

SITE PLAN

SCALE: 1/8" = 1'-0"

*LOT SIZE - 30' X 100'

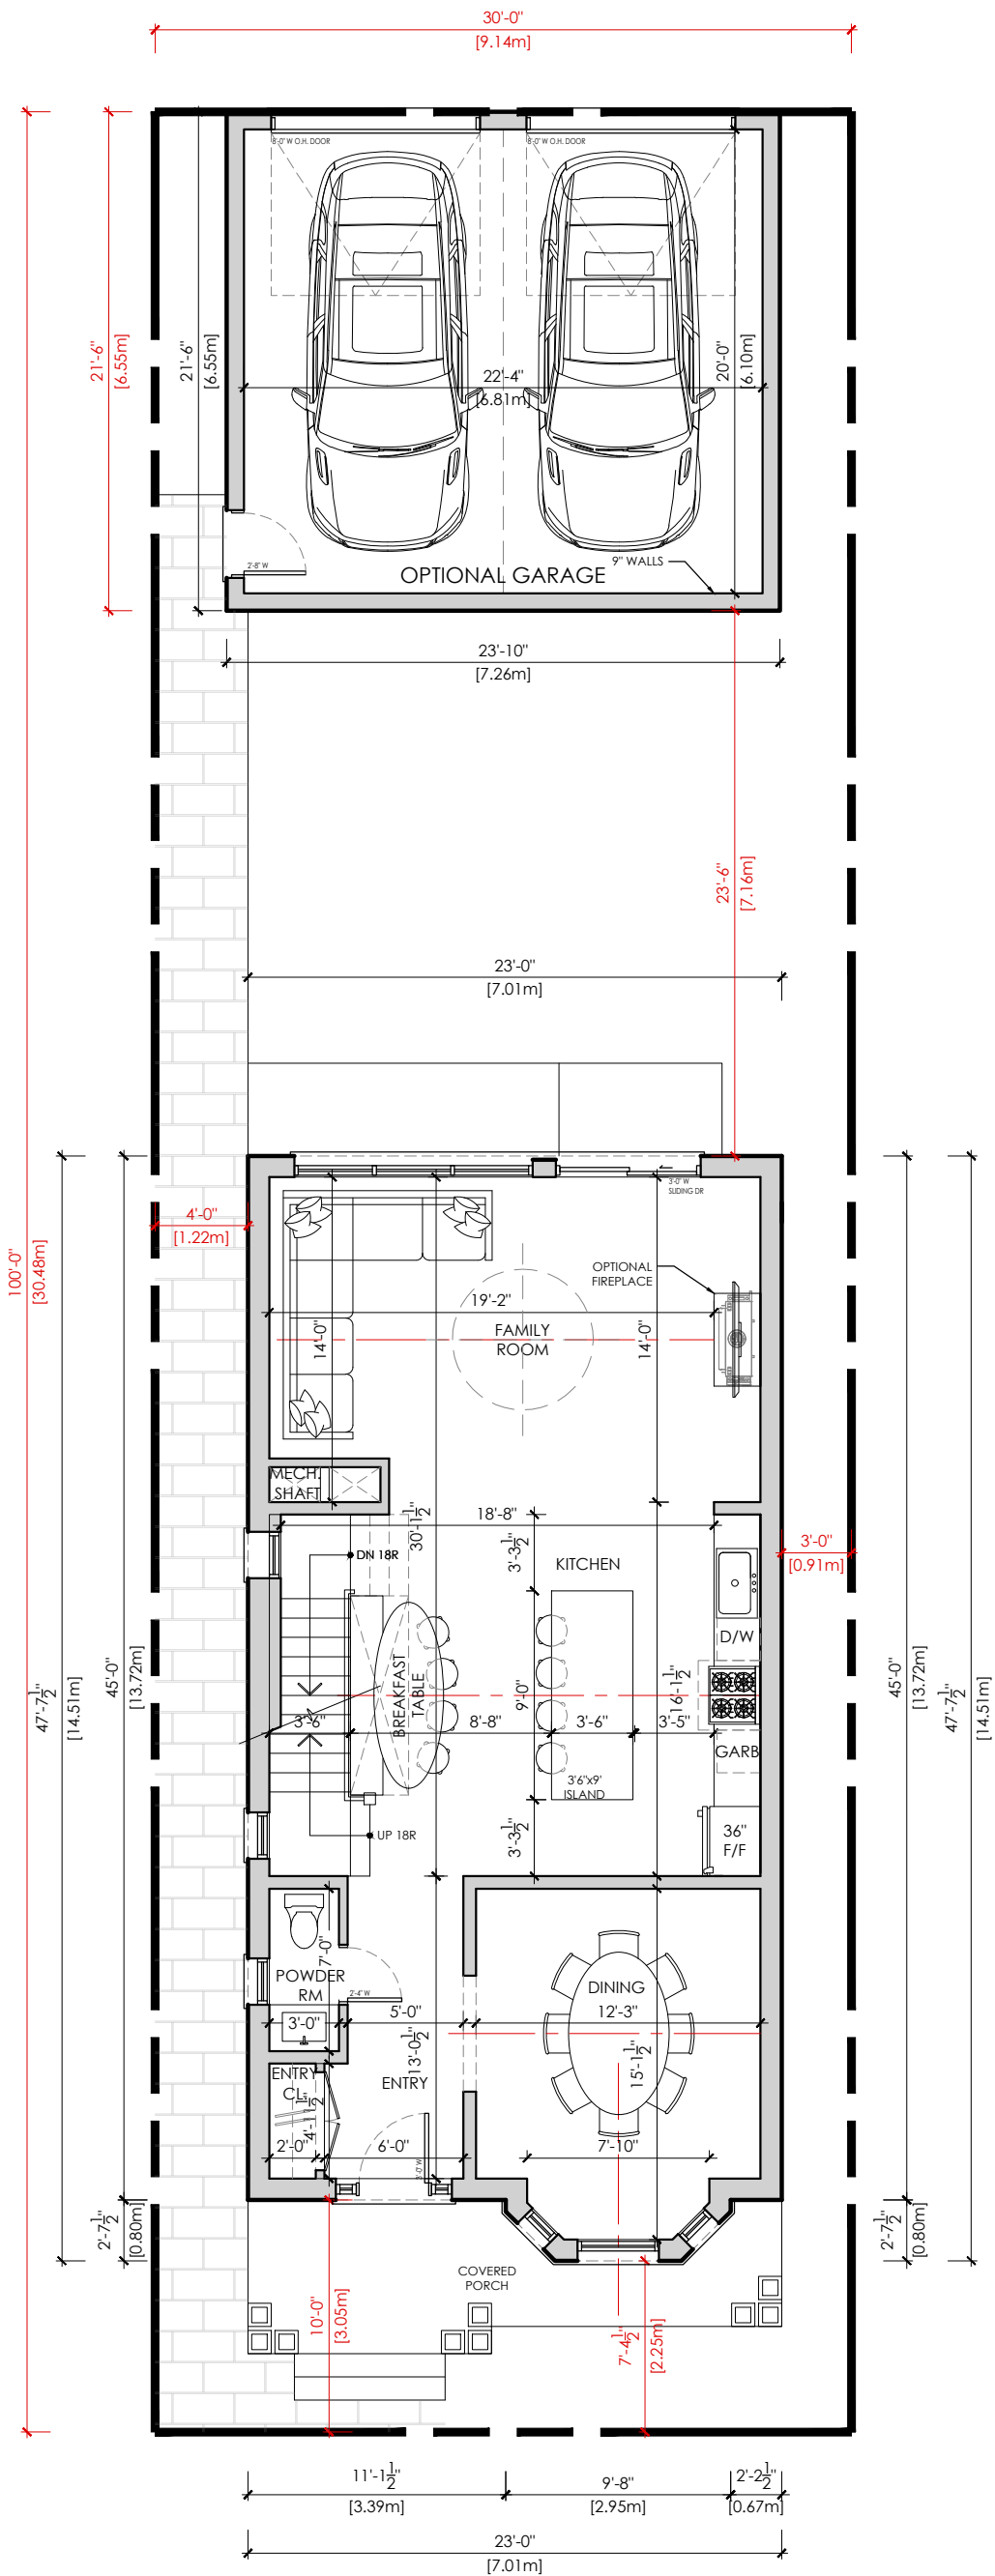


RICHARD WENGLE
ARCHITECT INC.

CREEMORE
CLEARVIEW TOWNSHIP
SIMCOE COUNTY, ONTARIO
JUNE 04, 2025
2422



GROUND FLOOR PLAN
SCALE: 1/8" = 1'-0"

*LOT SIZE - 30' X 100'

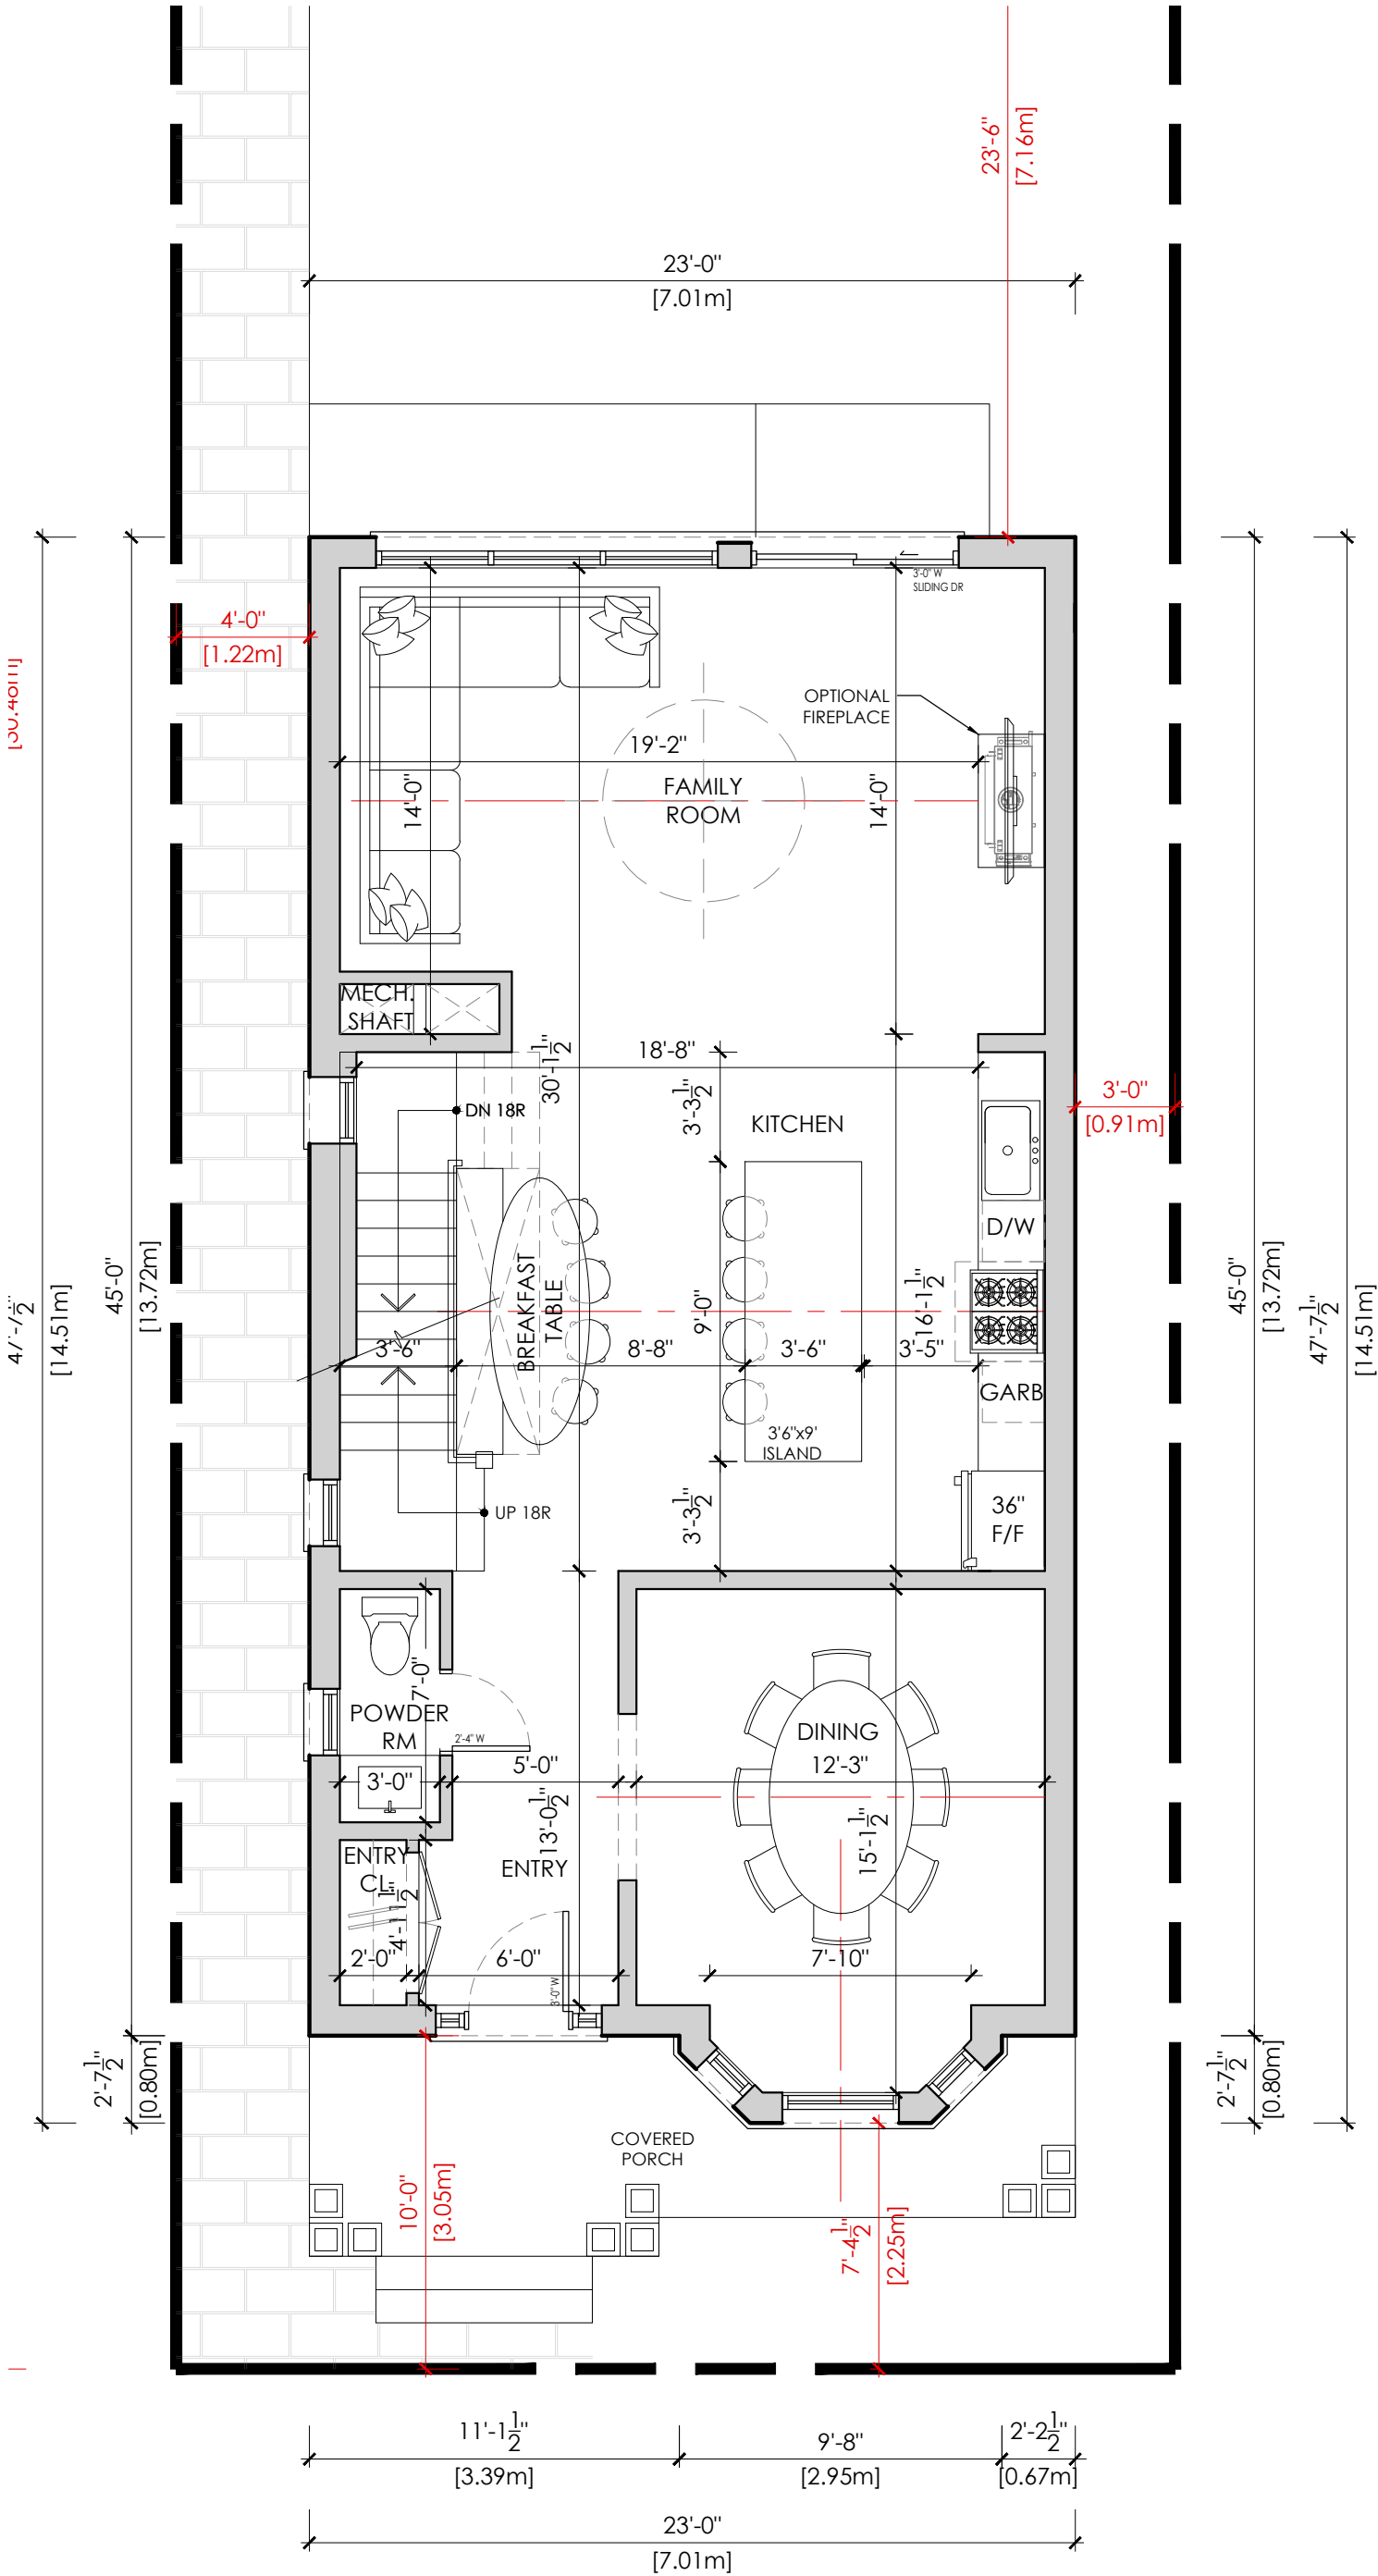


RICHARD WENGLE
ARCHITECT INC.

CREEMORE
CLEARVIEW TOWNSHIP
SIMCOE COUNTY, ONTARIO
JUNE 04, 2025
2422



GROUND FLOOR PLAN
SCALE: 3/16" = 1'-0"
OPTION 1
***LOT SIZE - 30' X 100'**

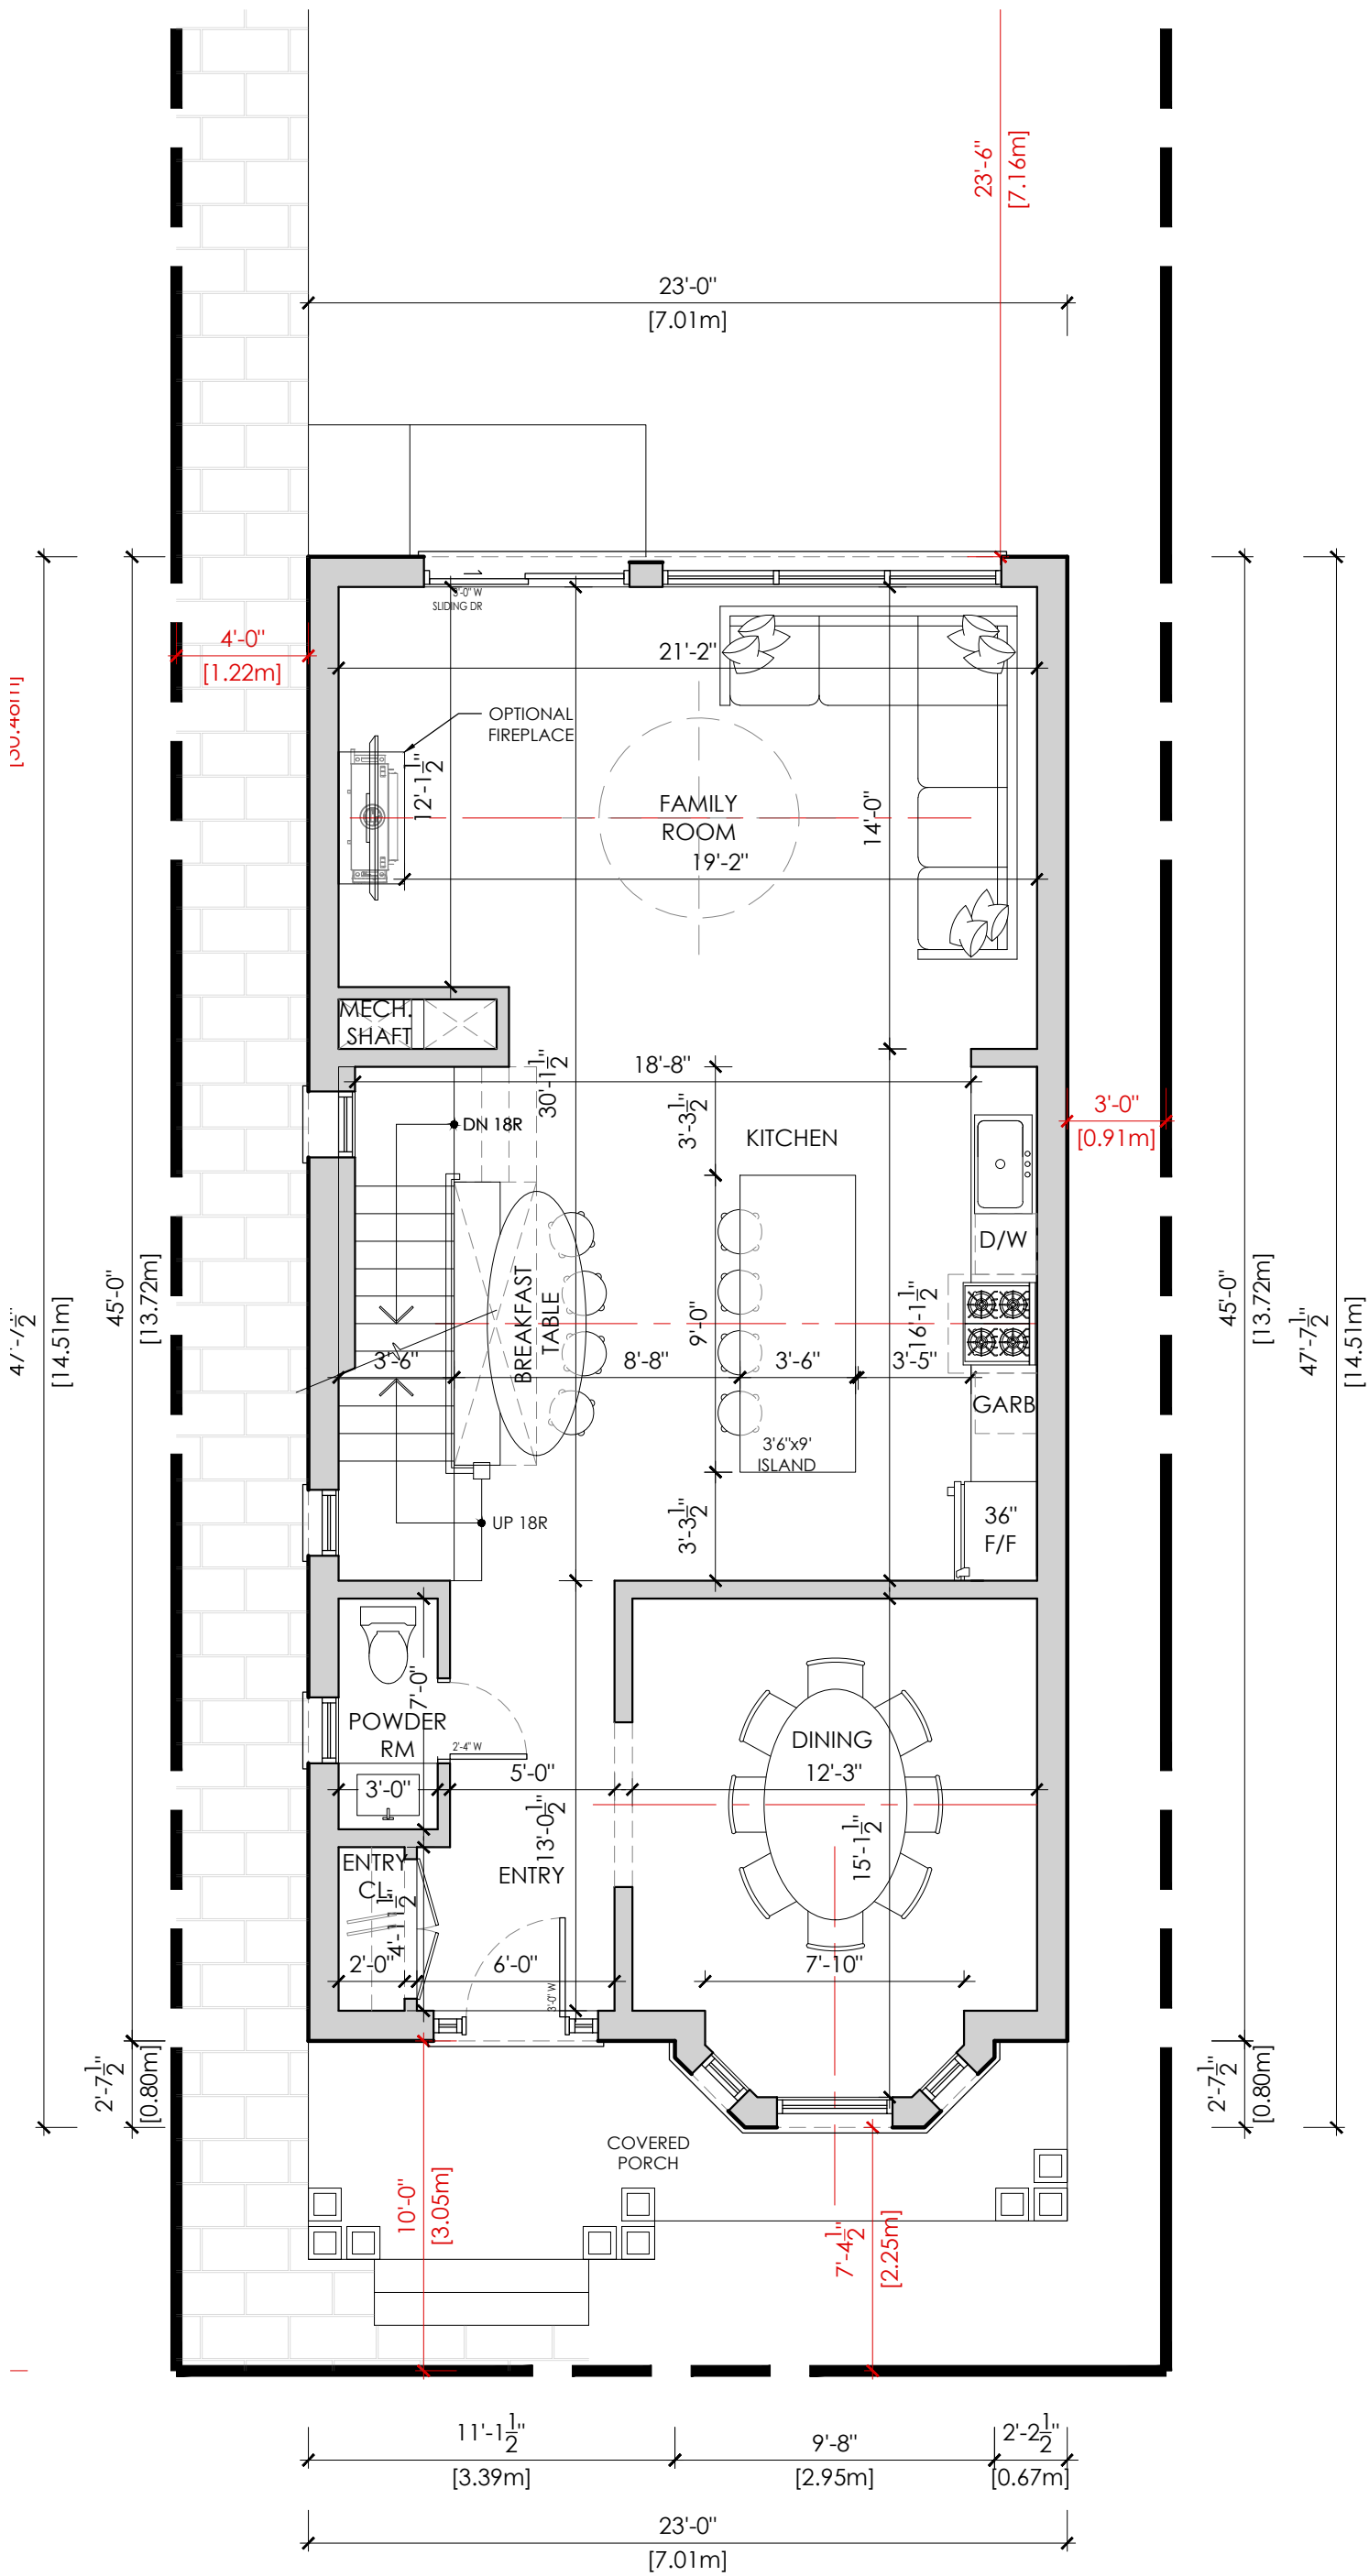



RICHARD WENGLE
ARCHITECT INC.


CREEMORE
CLEARVIEW TOWNSHIP
SIMCOE COUNTY, ONTARIO
JUNE 04, 2025
2422




GROUND FLOOR PLAN
SCALE: 3/16" = 1'-0"
OPTION 2
*LOT SIZE - 30' X 100'

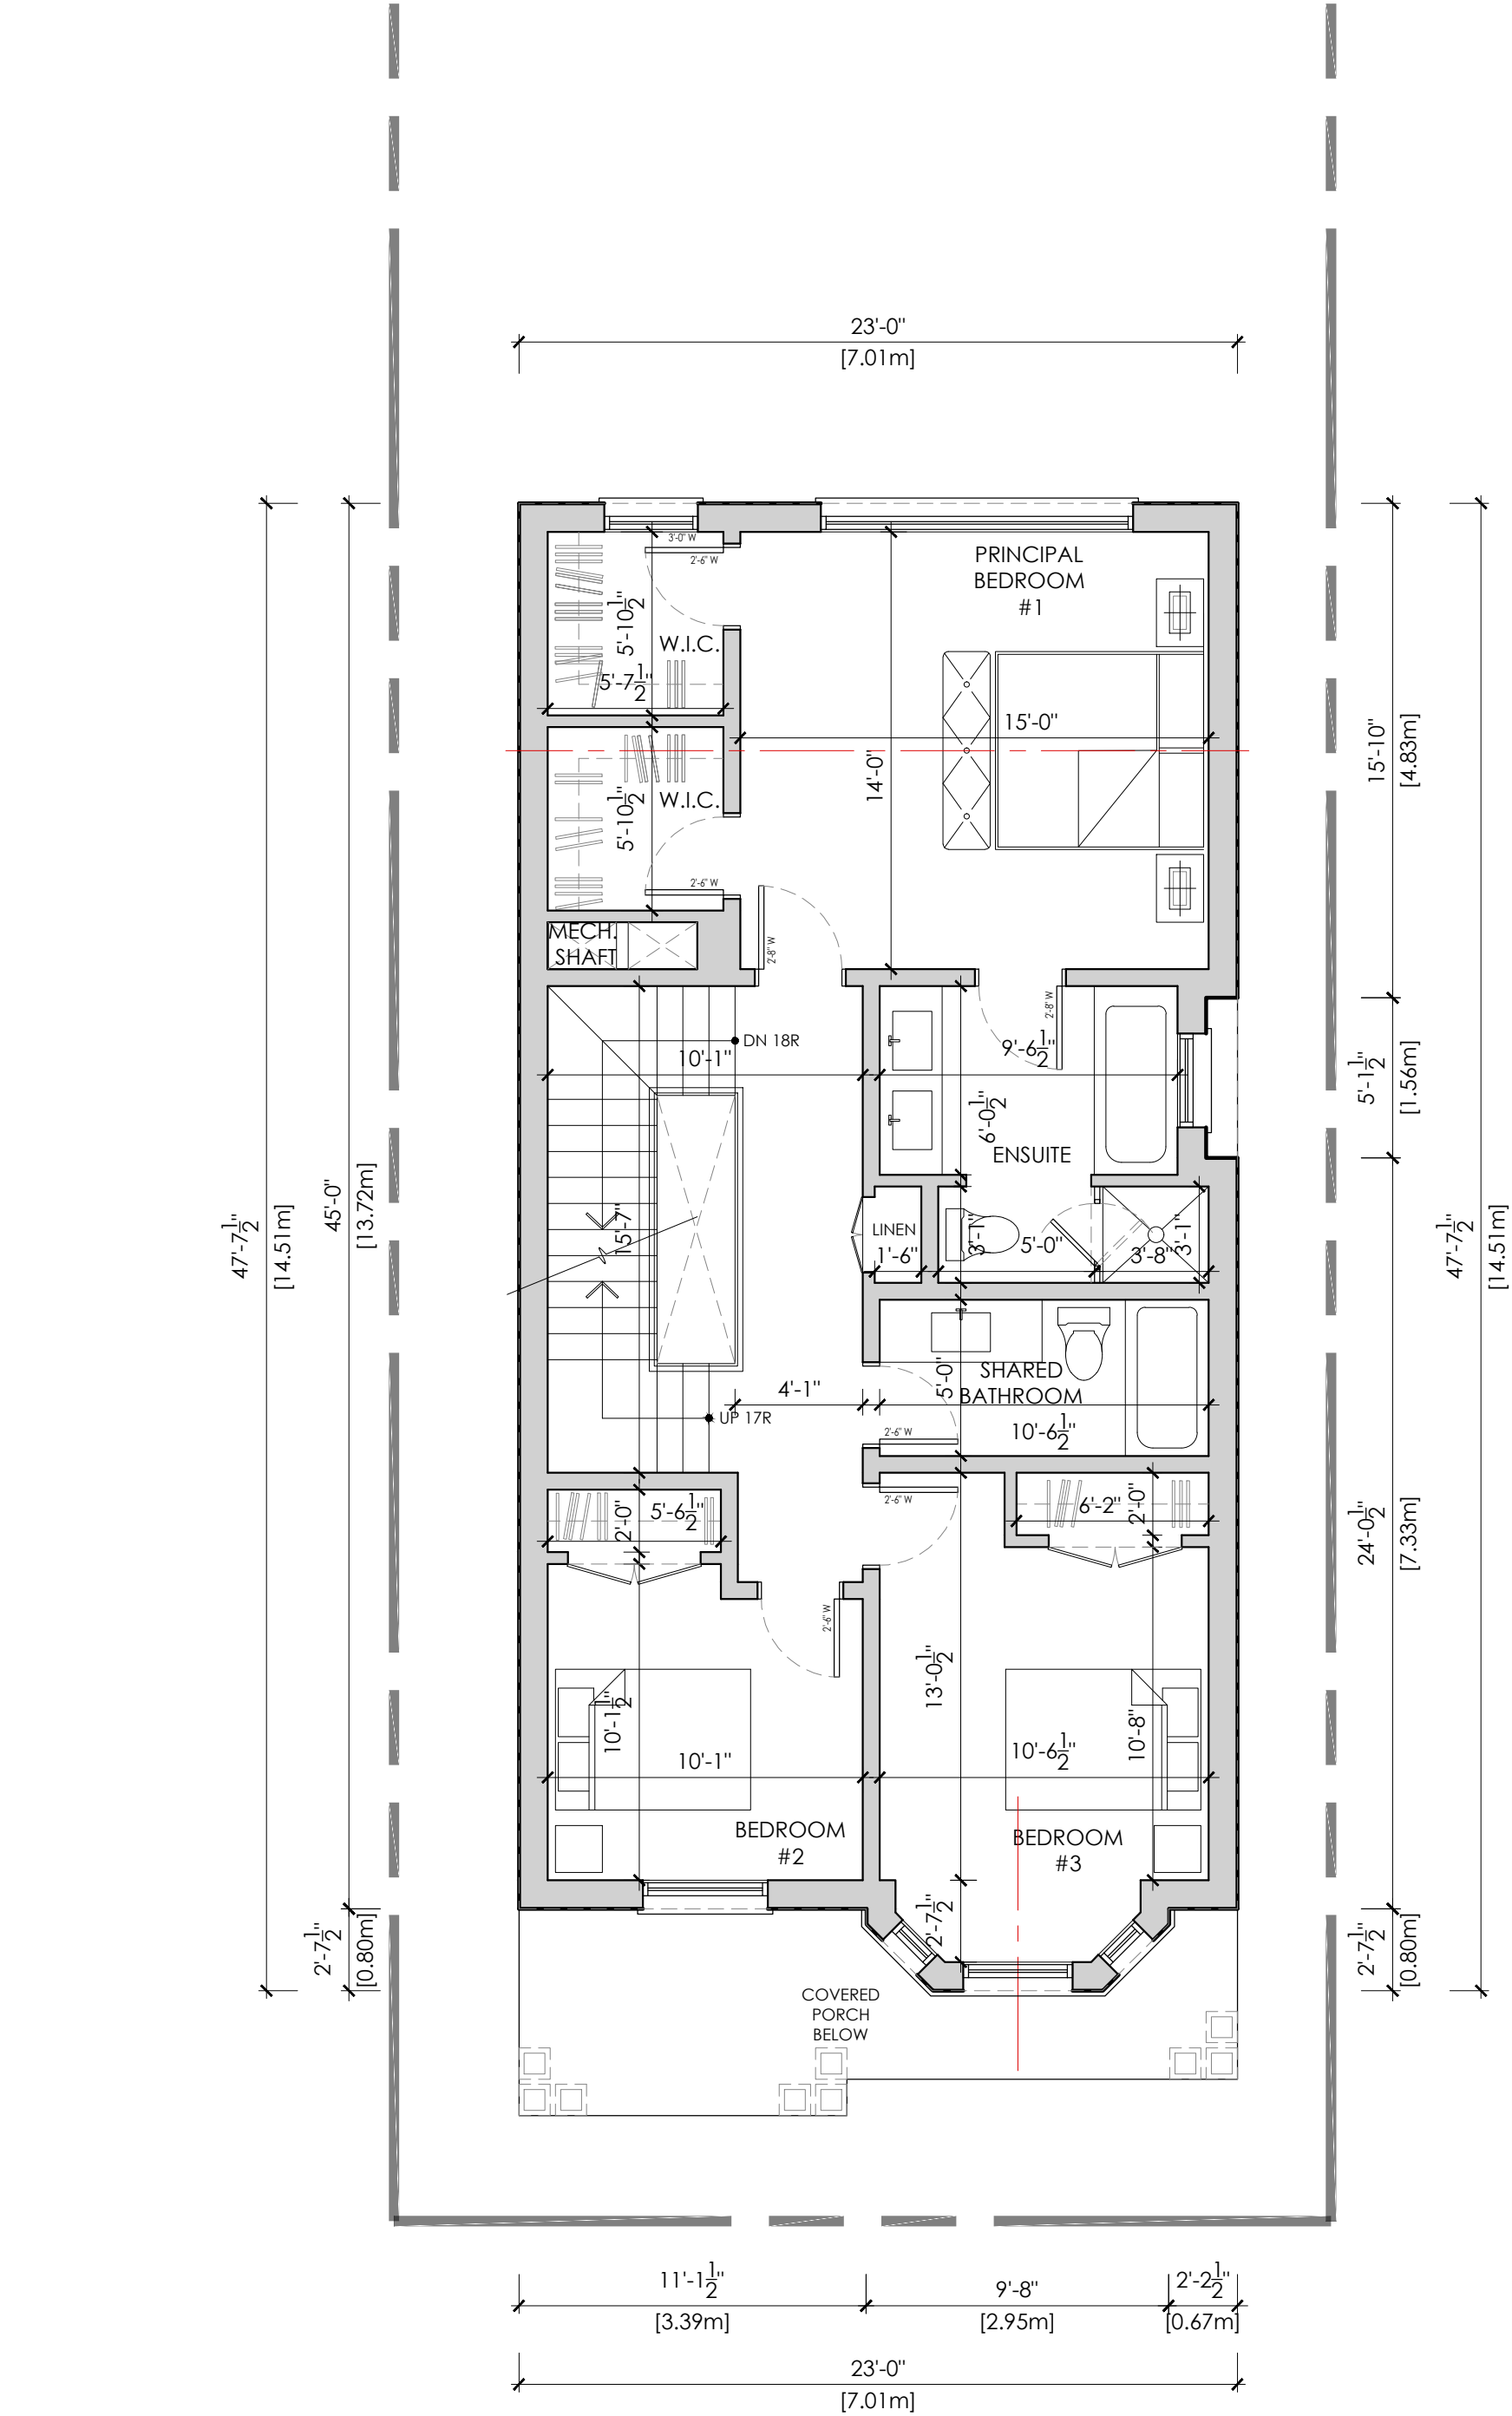

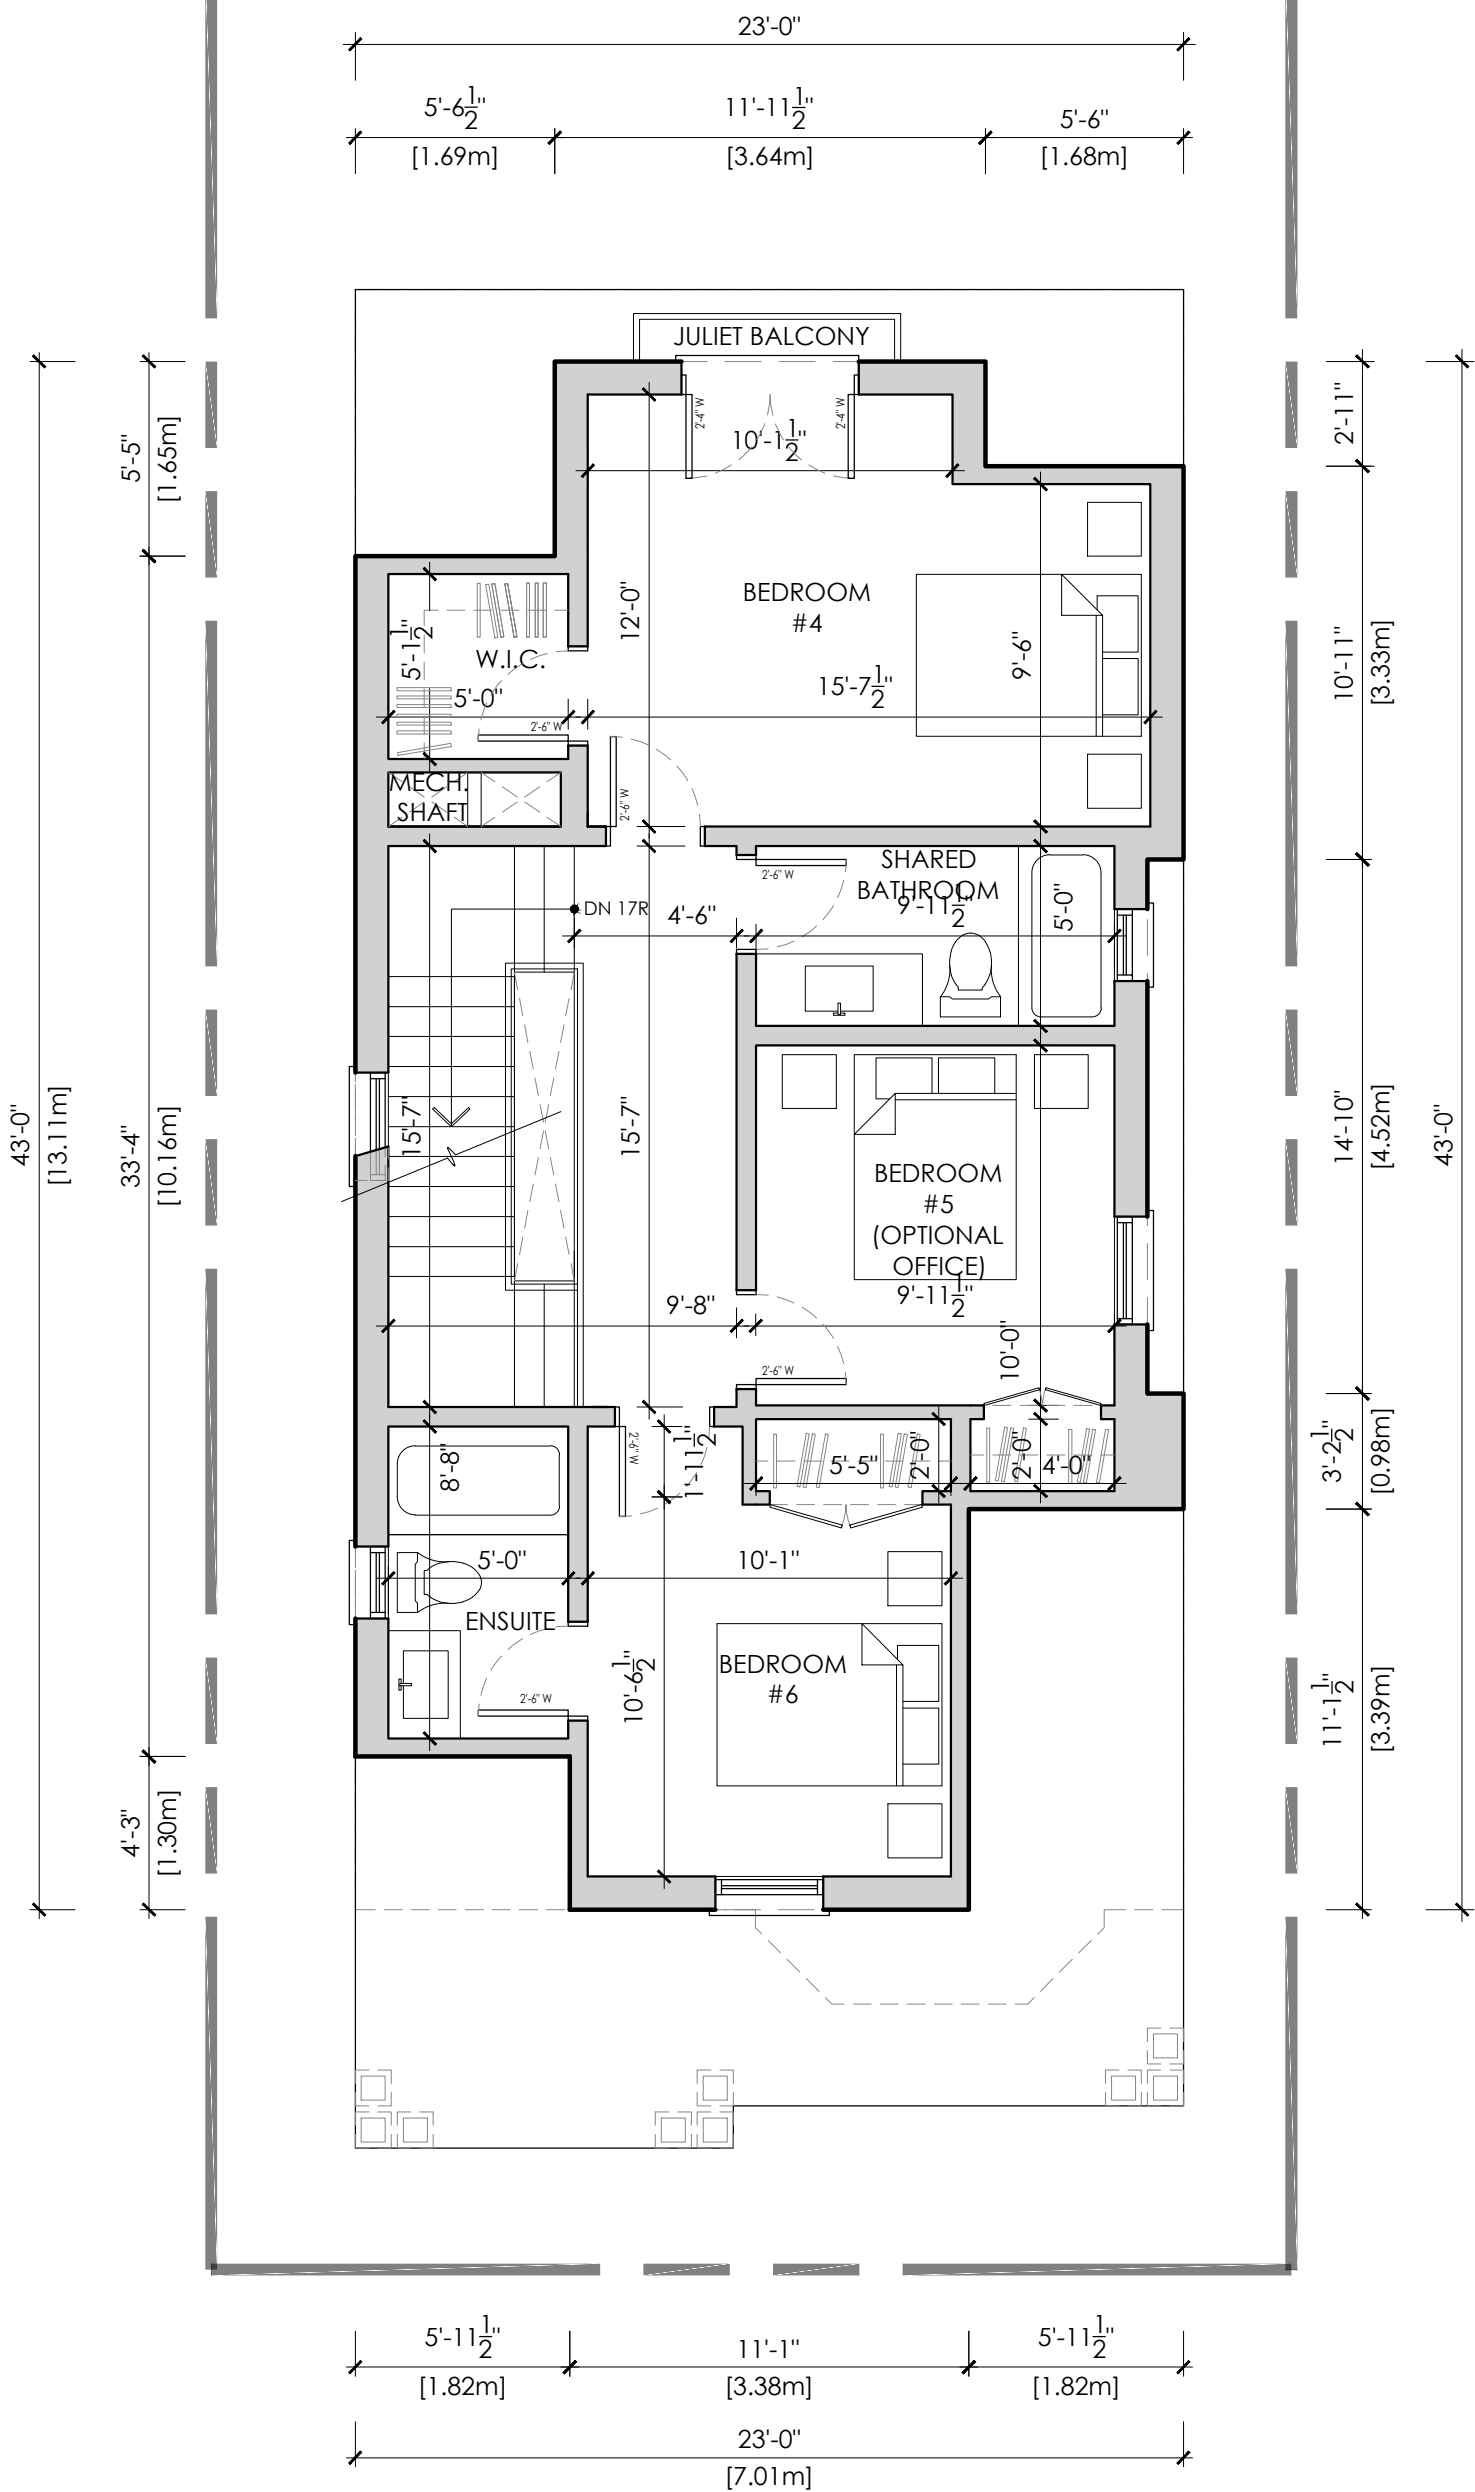


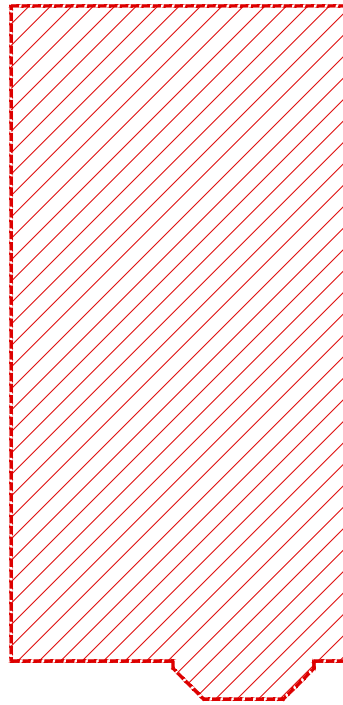

GROUND FLOOR AREA =
1,055.88 S.F. (98.09 S.M.)

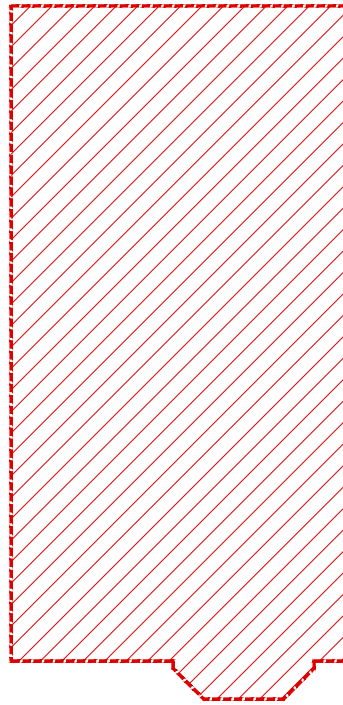

SECOND FLOOR AREA =
1,055.88 S.F. (98.09 S.M.)

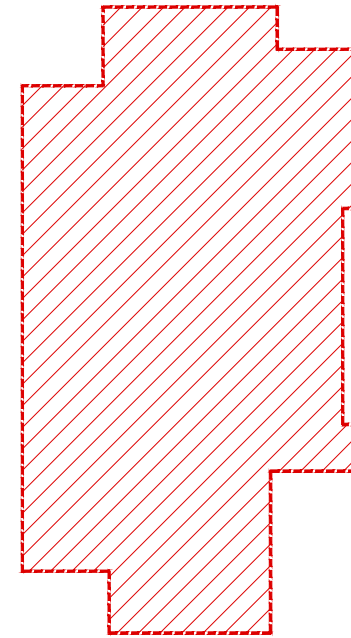

THIRD FLOOR AREA =
836.63 S.F. (77.72 S.M.)

TOTAL FLOOR AREA = **2,948.39 S.F. (273.90 S.M.)**

LOT AREA = **3,000.00 S.F. (278.71 S.M.)**



RICHARD WENGLE
ARCHITECT INC.

CREEMORE

CLEARVIEW TOWNSHIP
SIMCOE COUNTY, ONTARIO
JUNE 04, 2025
2422



AREA CALCULATION
N.T.S.

***LOT SIZE - 30' X 100'**



RICHARD WENGLE
ARCHITECT INC.

CREEMORE

CLEARVIEW TOWNSHIP
SIMCOE COUNTY, ONTARIO
JUNE 04, 2025
2422



FRONT ELEVATION

SCALE: 1/8" = 1'-0"

*LOT SIZE - 30' X 100'



RICHARD WENGLE
ARCHITECT INC.

CREEMORE
CLEARVIEW TOWNSHIP
SIMCOE COUNTY, ONTARIO
JUNE 04, 2025
2422



FRONT ELEVATION
SCALE: 1/8" = 1'-0"
RED BRICK OPTIONS
***LOT SIZE - 30' X 100'**



RICHARD WENGLE
ARCHITECT INC.

CREEMORE

CLEARVIEW TOWNSHIP
SIMCOE COUNTY, ONTARIO
JUNE 04, 2025
2422



FRONT ELEVATION

SCALE: 1/8" = 1'-0"
WHITE BRICK OPTIONS
***LOT SIZE - 30' X 100'**



RICHARD WENGLE
ARCHITECT INC.

CREEMORE

CLEARVIEW TOWNSHIP
SIMCOE COUNTY, ONTARIO
JUNE 04, 2025
2422



FRONT ELEVATION

SCALE: 1/8" = 1'-0"
WOOD CLADDING OPTIONS
***LOT SIZE - 30' X 100'**