




RICHARD WENGLE
ARCHITECT INC.

PRIVATE RESIDENCE

CREEMORE
TORONTO, ONTARIO
JUNE 04, 2025
2422

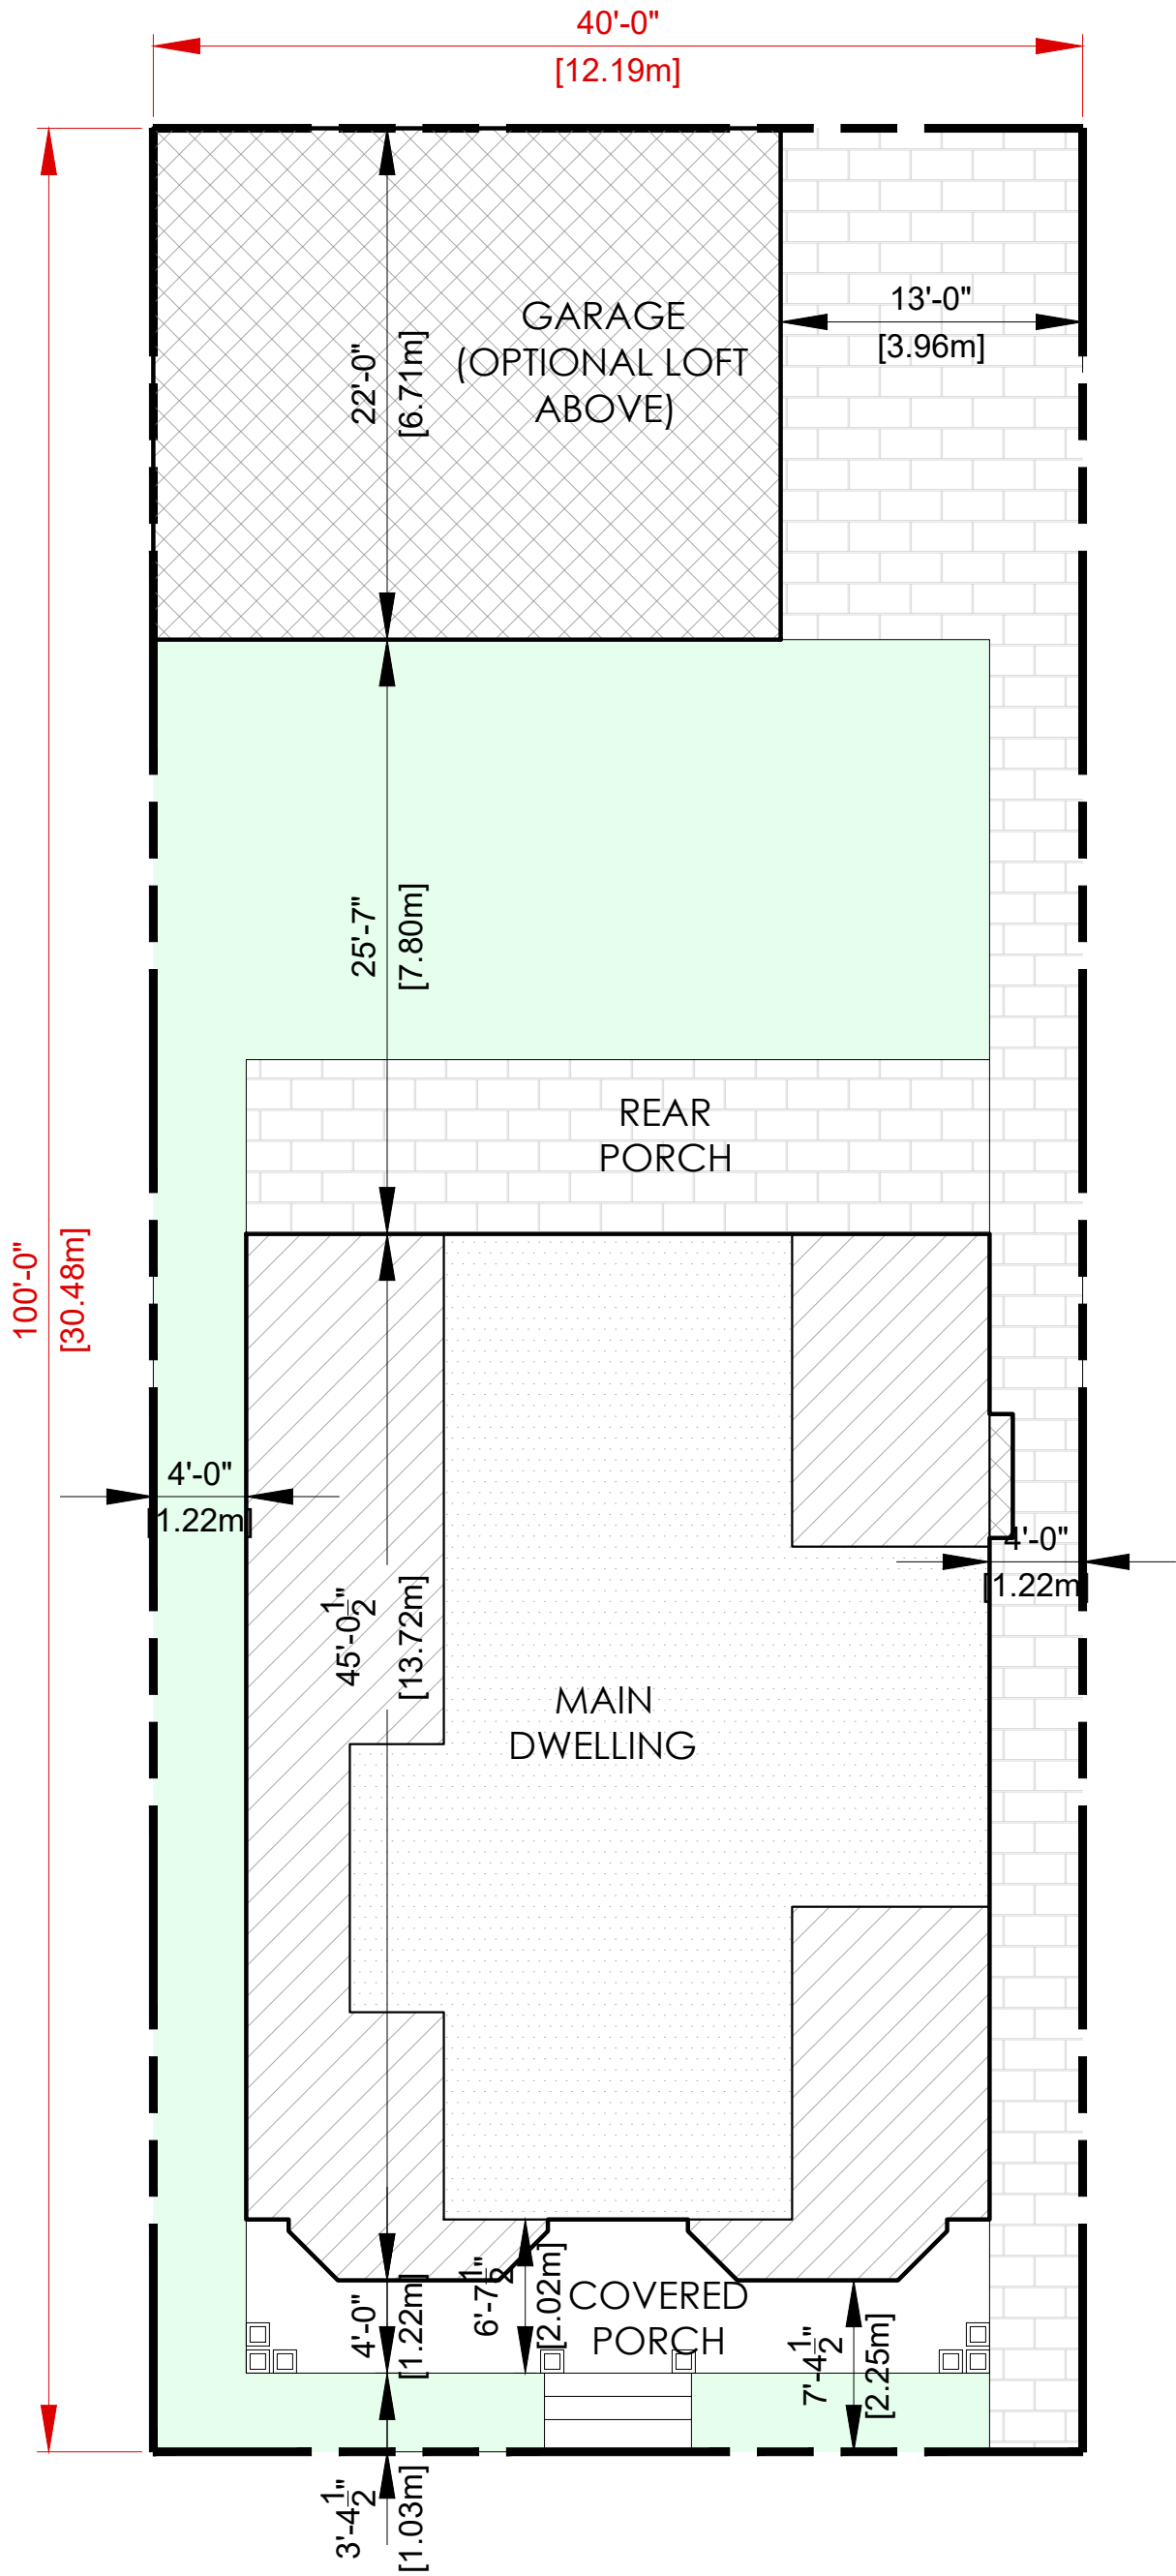

SITE PLAN

SCALE: 1/8" = 1'-0"

*LOT SIZE - 40' X 100'


PRIVATE RESIDENCE


CREEMORE
TORONTO, ONTARIO
JUNE 04, 2025
2422



GROUND FLOOR PLAN
SCALE: 1/8" = 1'-0"

*LOT SIZE - 40' X 100'

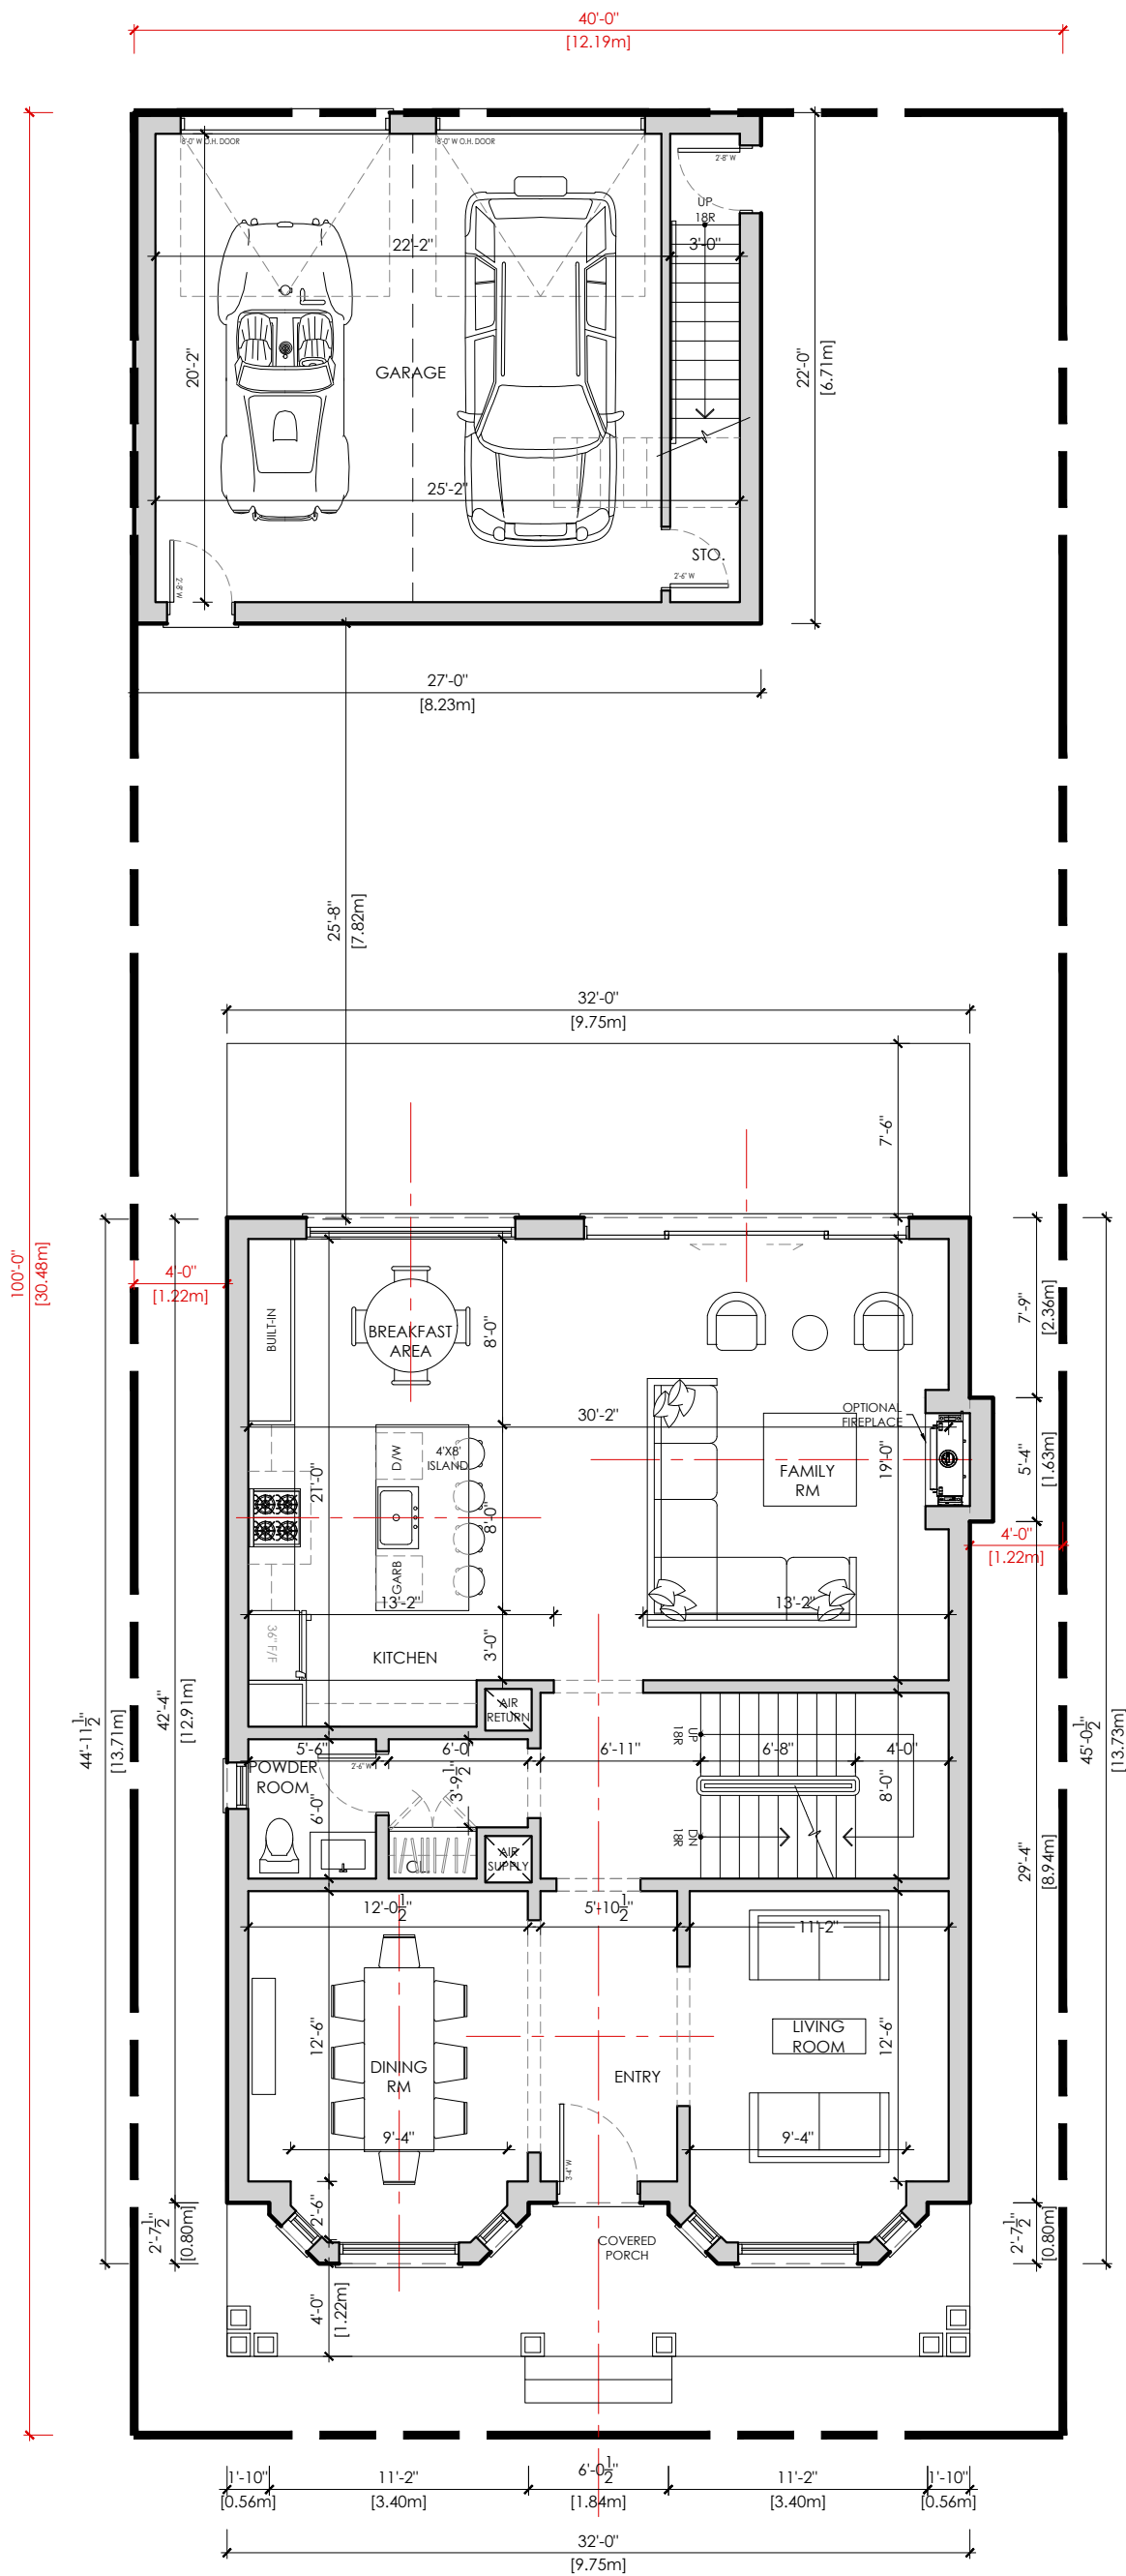

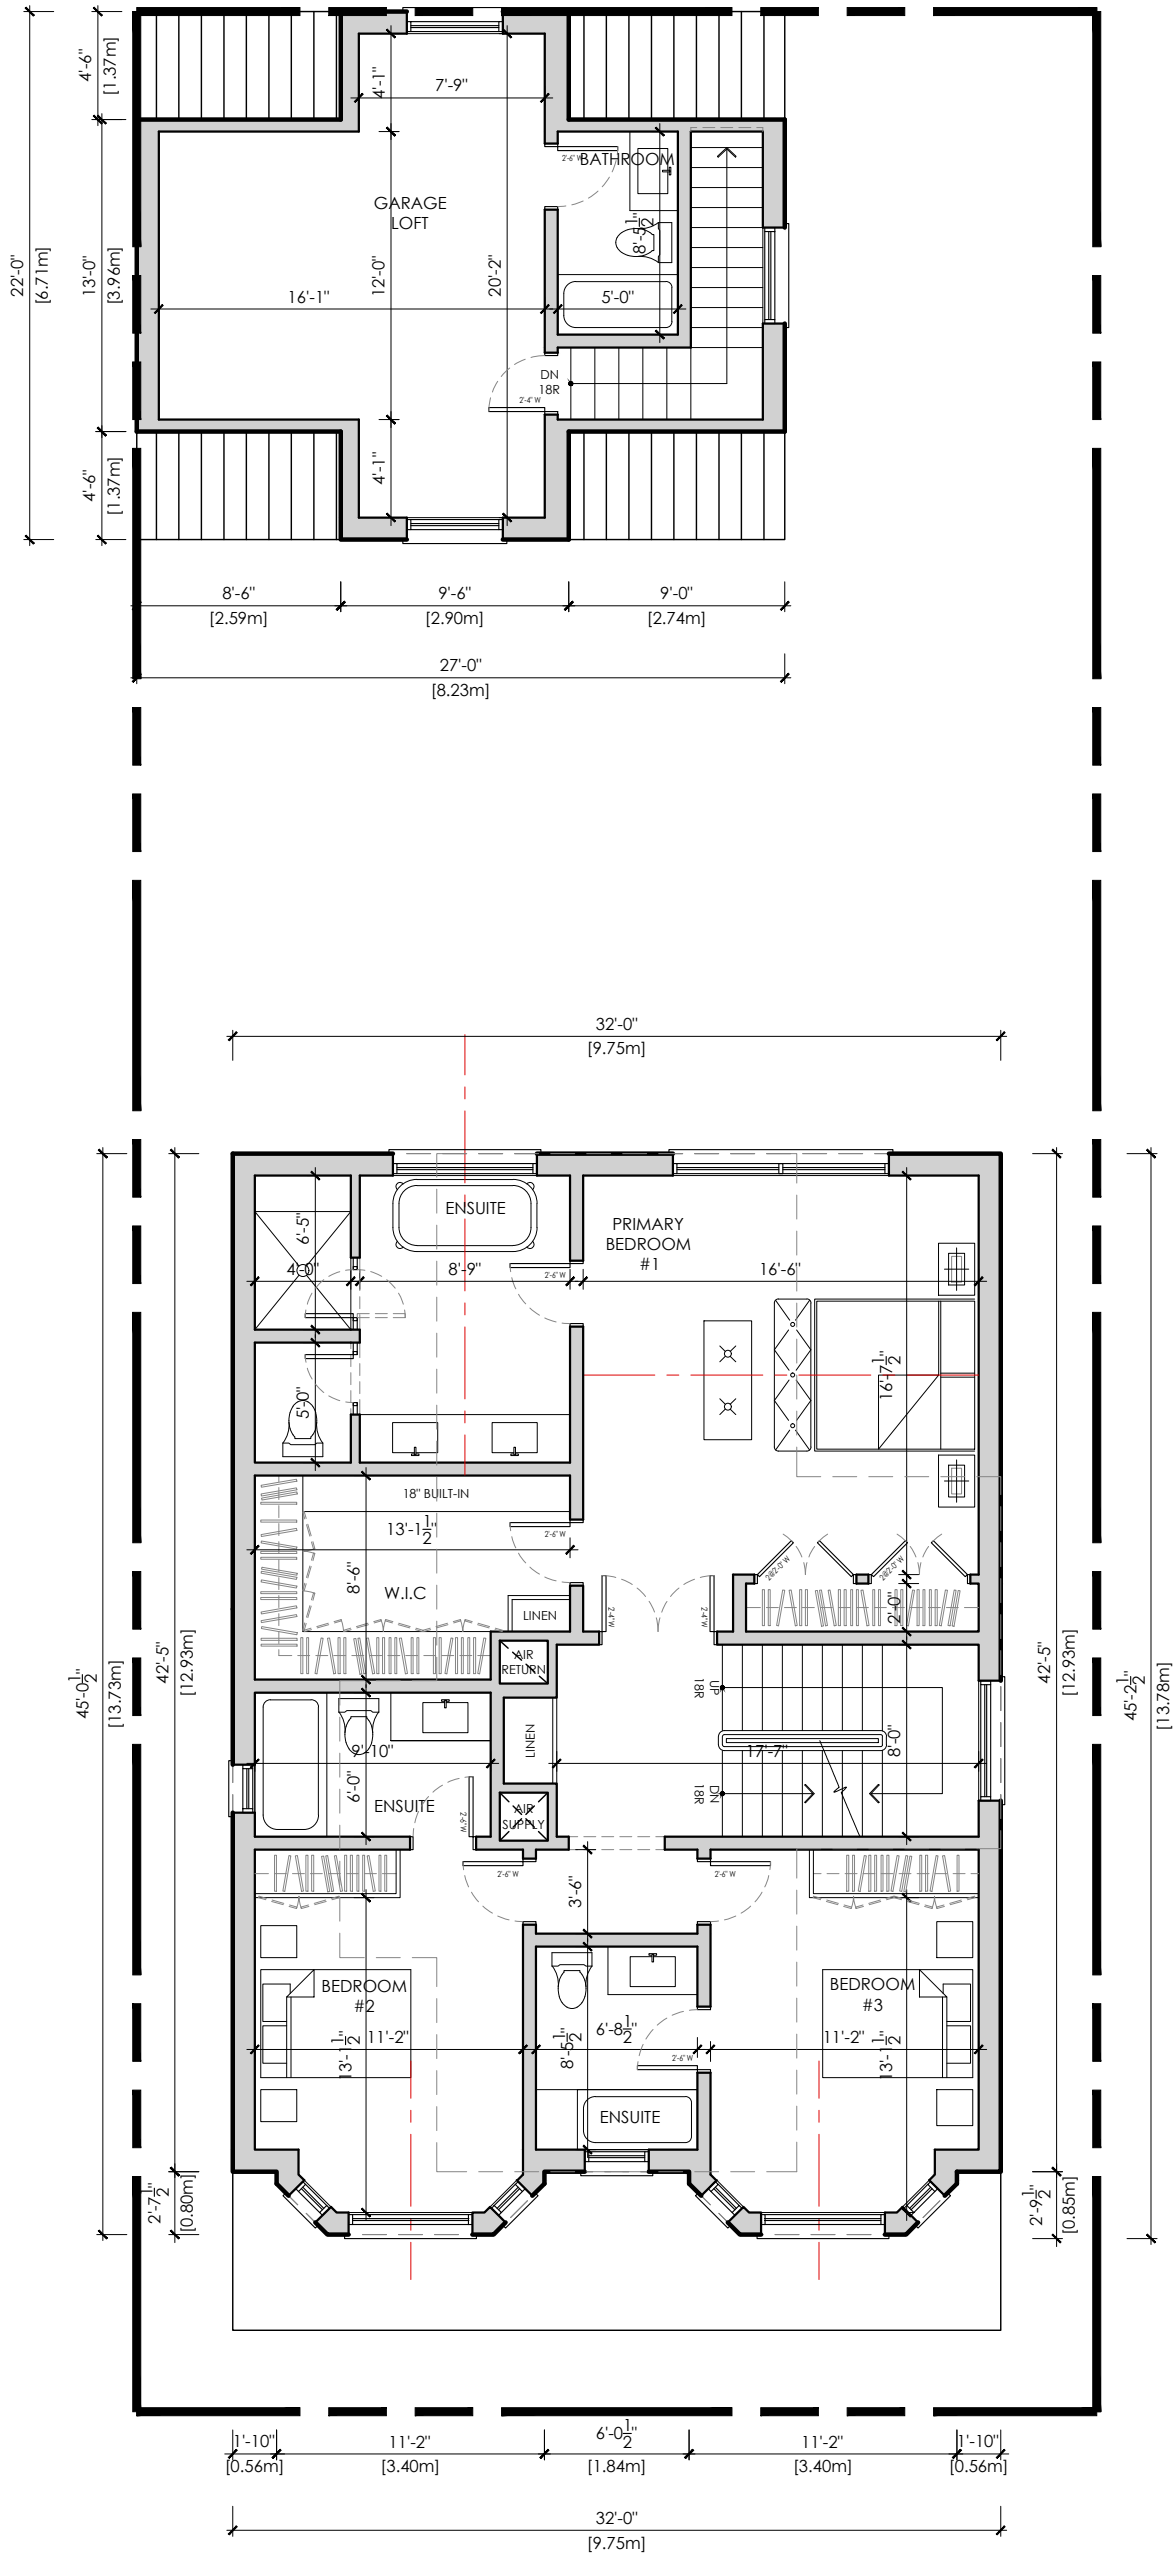

RICHARD WENGLE
ARCHITECT INC.


PRIVATE RESIDENCE

CREEMORE
TORONTO, ONTARIO
JUNE 04, 2025
2422




SECOND FLOOR PLAN
SCALE: 1/8" = 1'-0"


*LOT SIZE - 40' X 100'

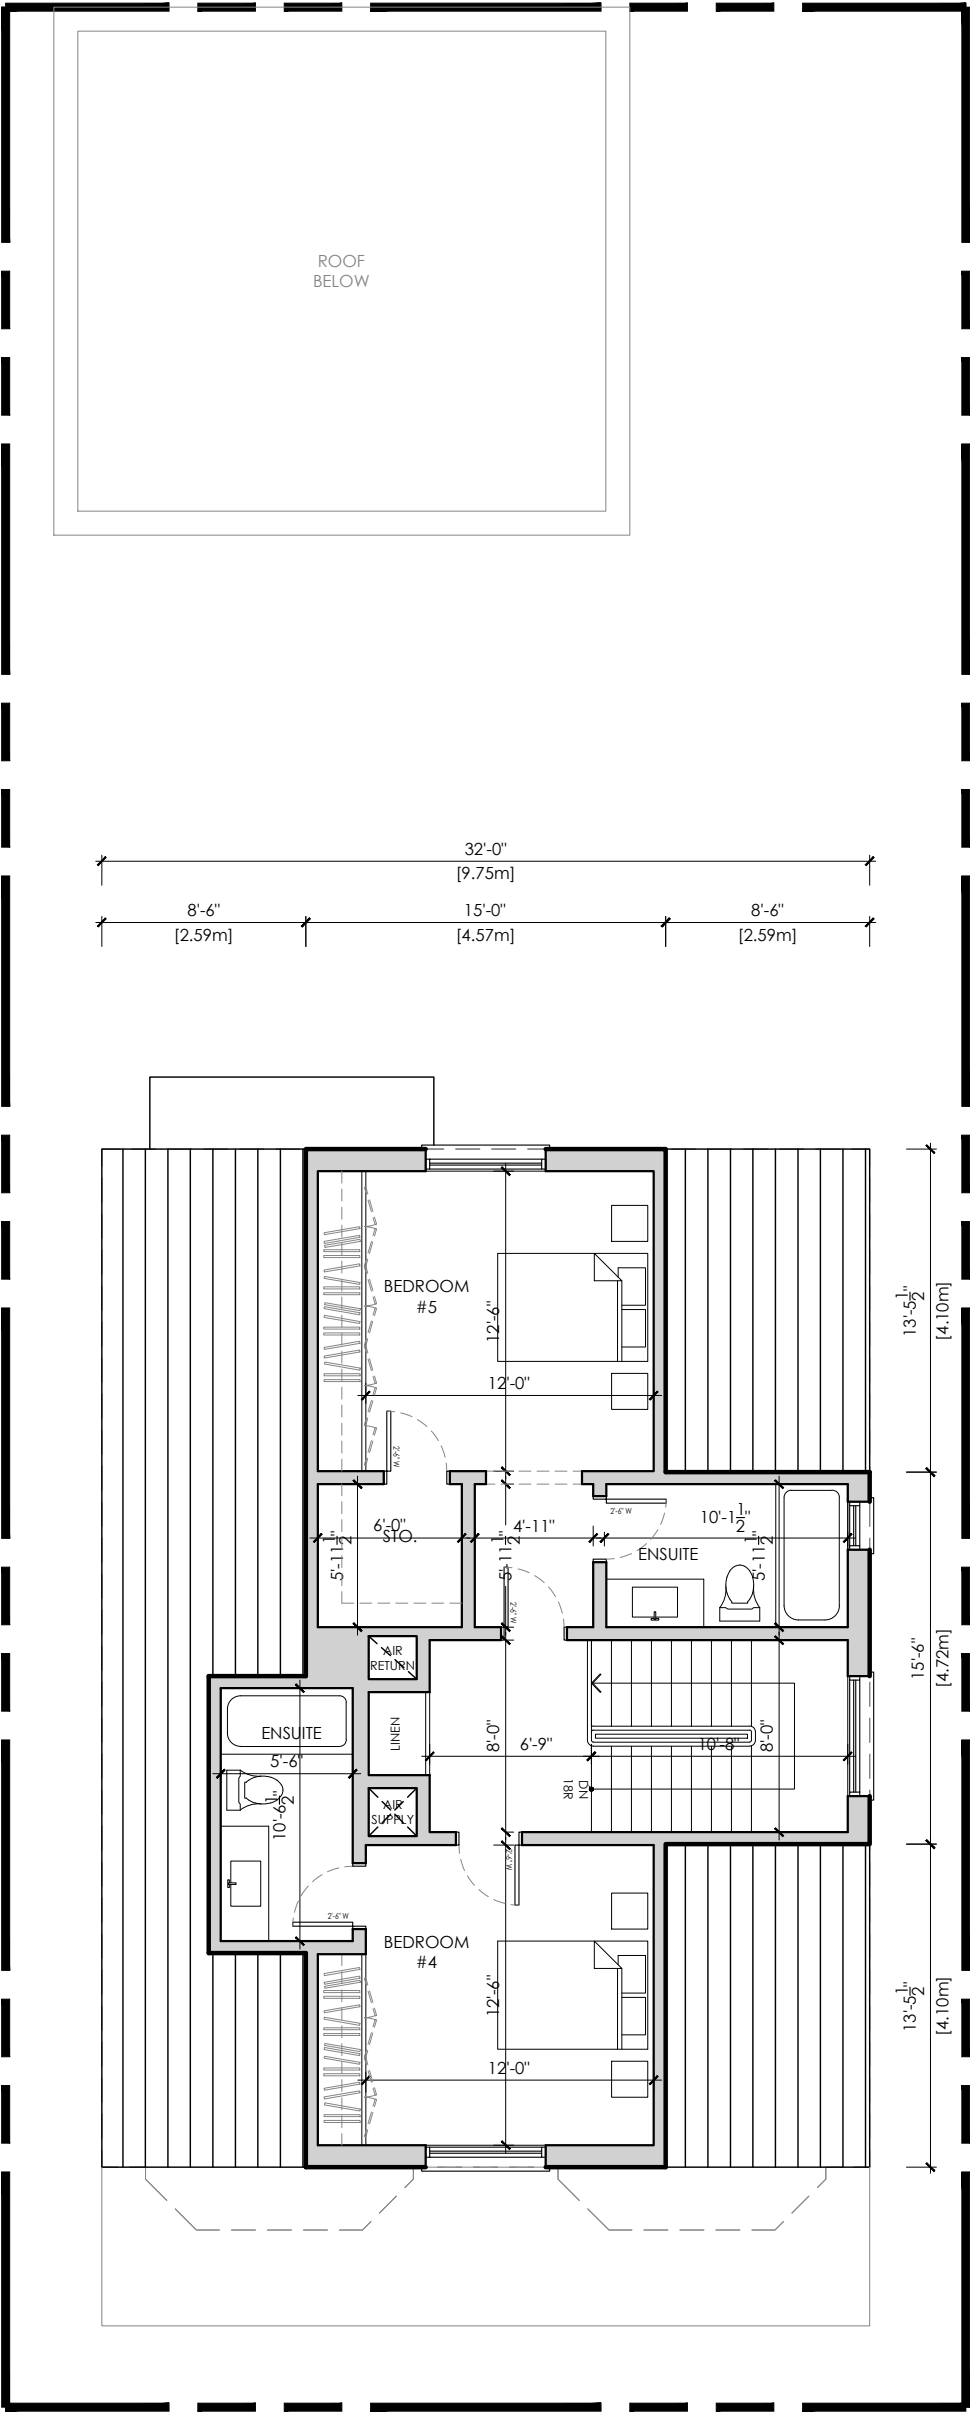

CREEMORE
TORONTO, ONTARIO
JUNE 04, 2025
2422

 


*LOT SIZE - 40' X 100'

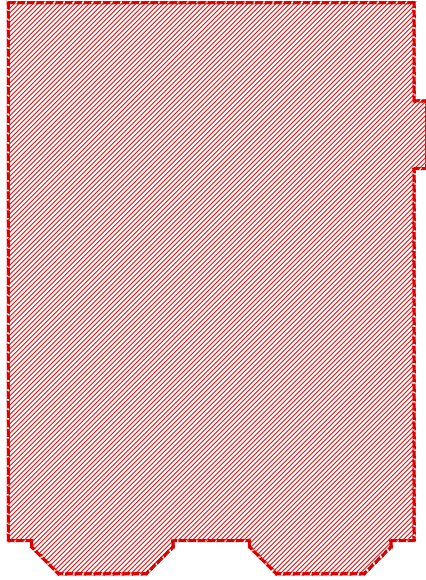


GROUND FLOOR

PROPOSED AREA = 1,411.95 S.F. (131.17 S.M.)

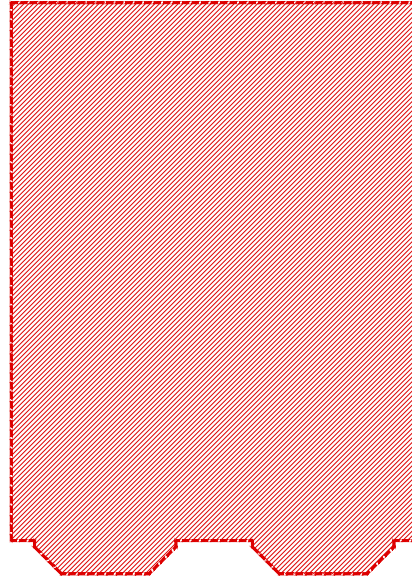

SECOND FLOOR

PROPOSED AREA = 1,406.61 S.F. (130.68 S.M.)

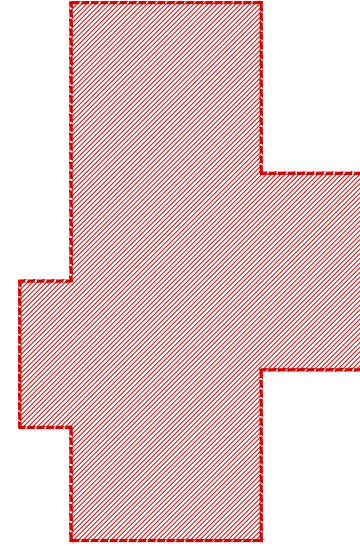

THIRD FLOOR

PROPOSED AREA = 814.42 S.F. (75.66 S.M.)

TOTAL FLOOR AREA = **3,632.98 S.F. (337.52 S.M.)**
LOT AREA = 4,000.00 S.F. (371.61 S.M.)



PRIVATE RESIDENCE

CREEMORE
TORONTO, ONTARIO
JUNE 04, 2025
2422





RICHARD WENGLE
ARCHITECT INC.


PRIVATE RESIDENCE

CREEMORE
TORONTO, ONTARIO
JUNE 04, 2025
2422



FRONT ELEVATION
N.T.S.

*LOT SIZE - 40' X 100'

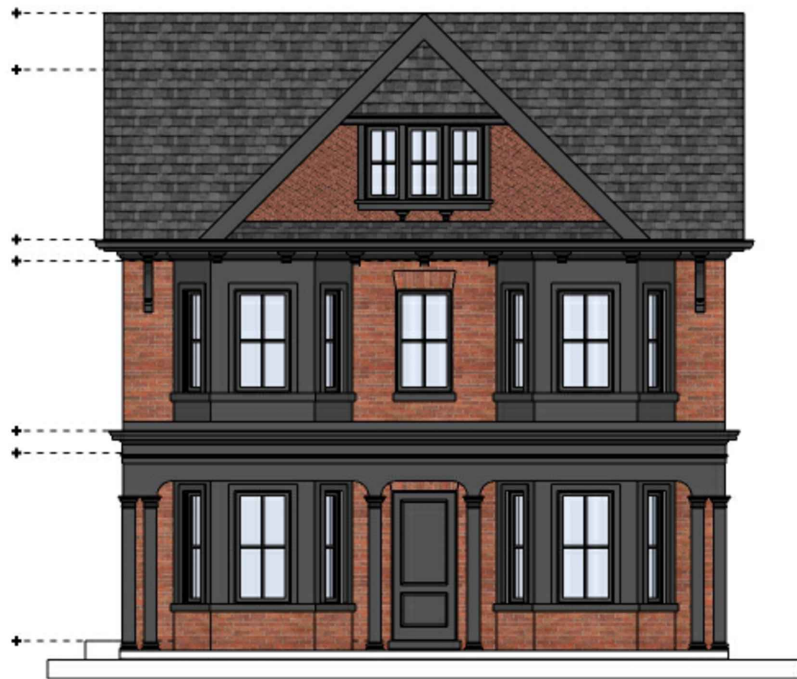

RICHARD WENGLE
ARCHITECT INC.

PRIVATE RESIDENCE

CREEMORE
TORONTO, ONTARIO
JUNE 04, 2025
2422

FRONT ELEVATION
(OPTIONS)
N.T.S.

*LOT SIZE - 40' X 100'



RICHARD WENGLE
ARCHITECT INC.

PRIVATE RESIDENCE

CREEMORE
TORONTO, ONTARIO
JUNE 04, 2025
2422

FRONT ELEVATION
(OPTIONS) CONT'D.
N.T.S.

*LOT SIZE - 40' X 100'