




RICHARD WENGLE
ARCHITECT INC.

PRIVATE RESIDENCE


CREEMORE
TORONTO, ONTARIO
JUNE 04, 2025
2422

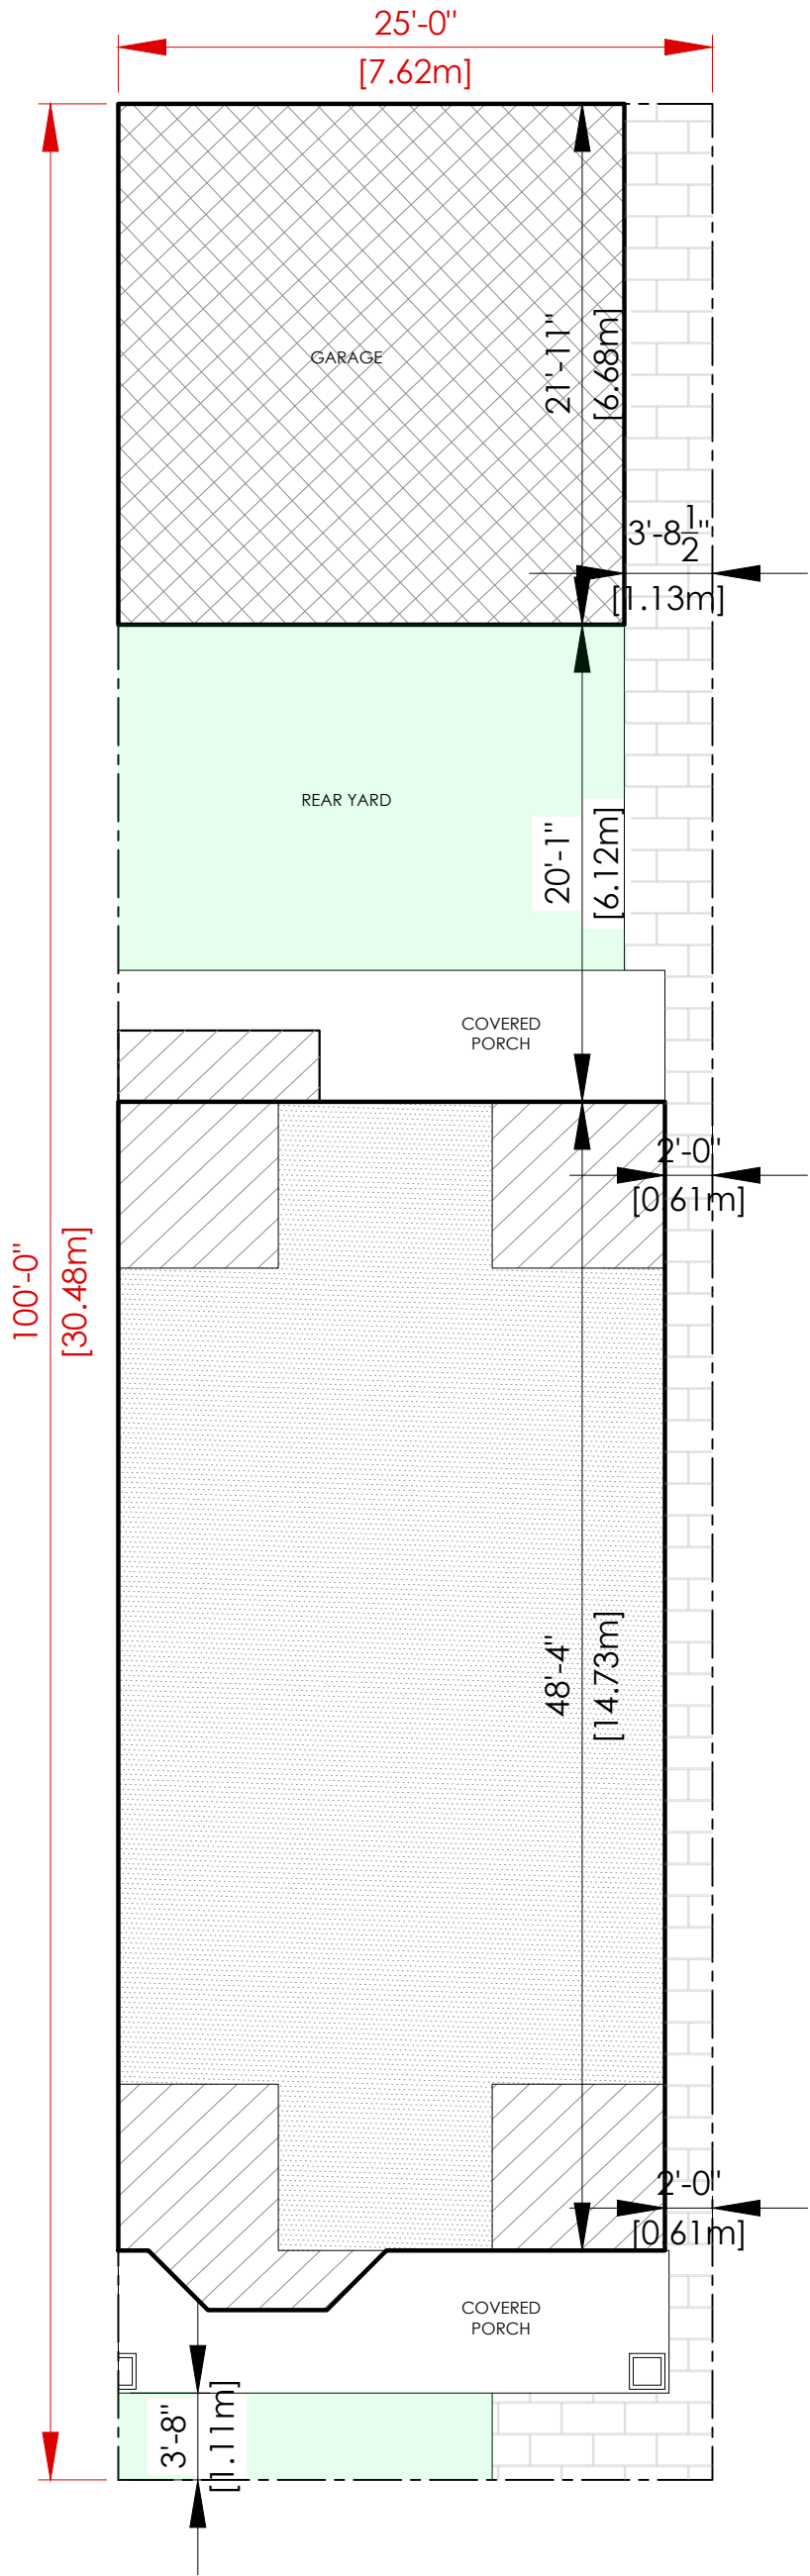

SITE PLAN

SCALE: 1/8" = 1'-0"

*LOT SIZE - 25' X 100'

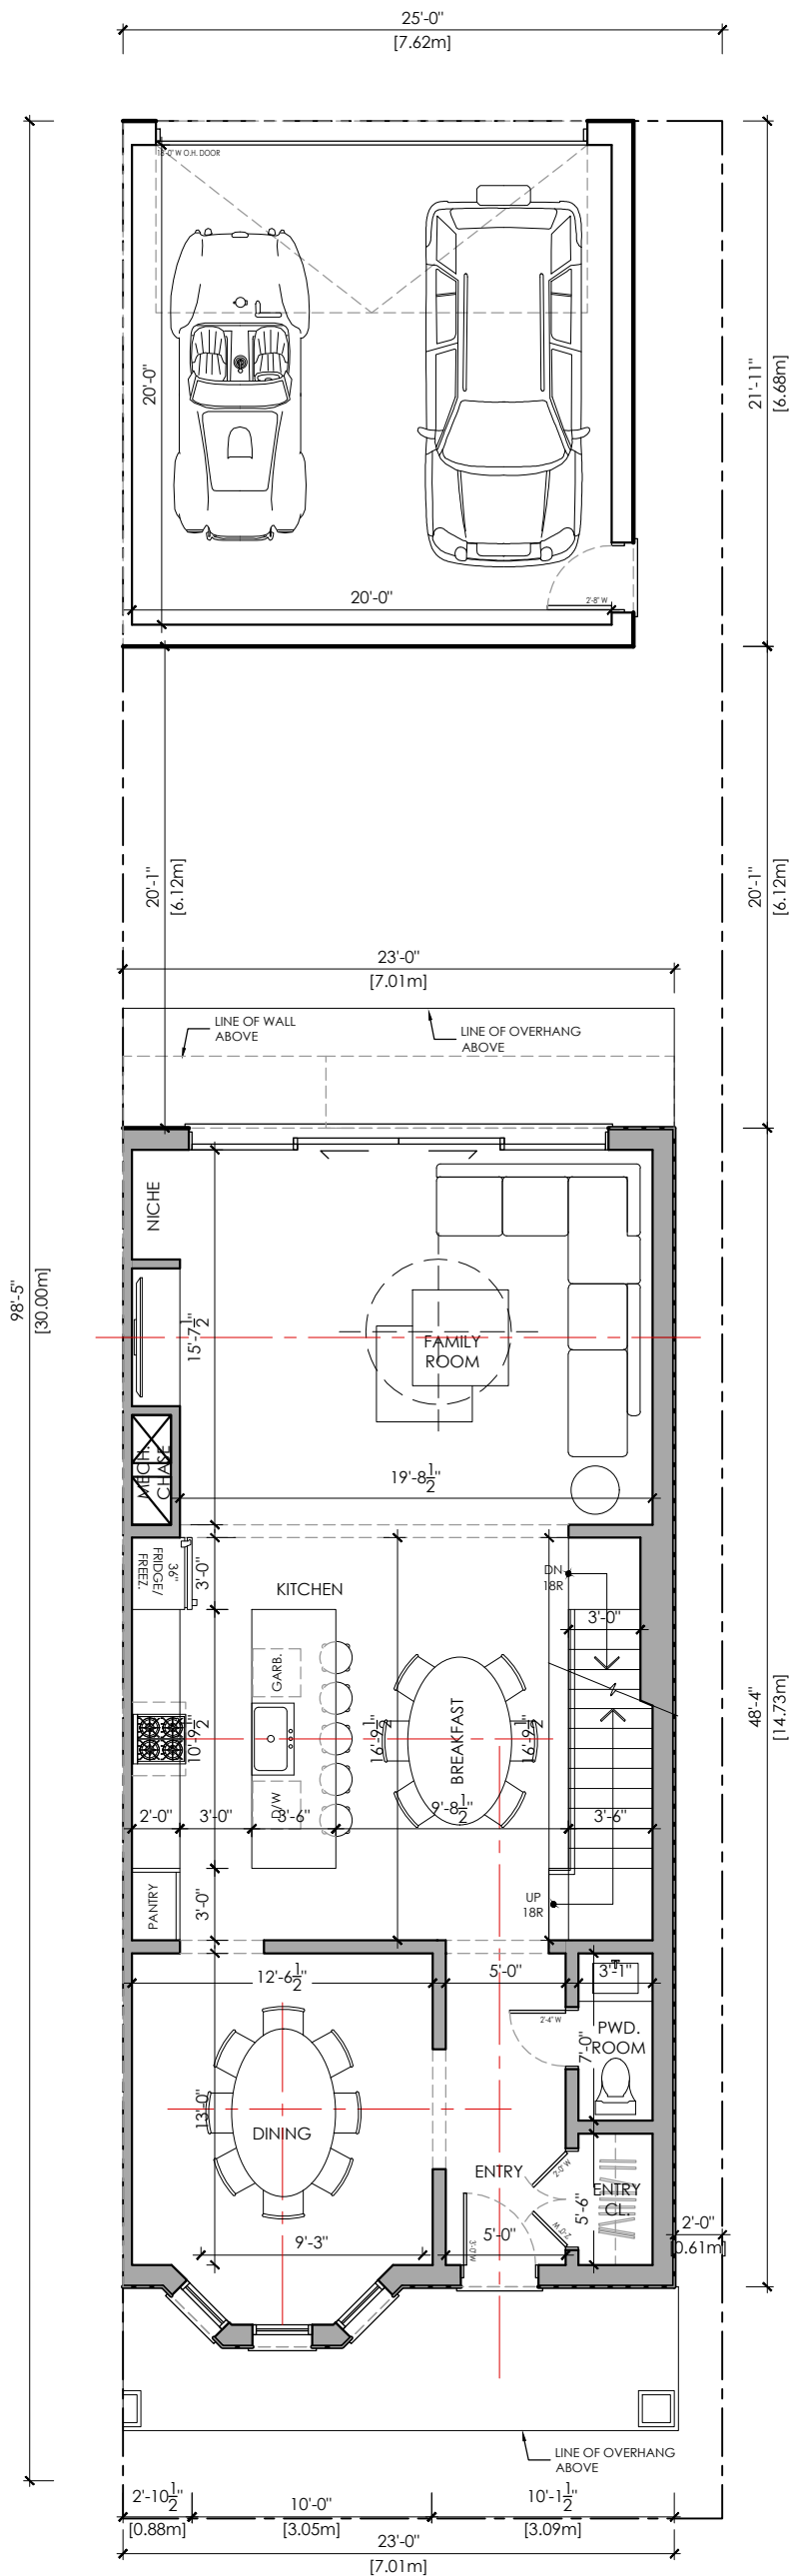

RICHARD WENGLE
ARCHITECT INC.


PRIVATE RESIDENCE

CREEMORE
TORONTO, ONTARIO
JUNE 04, 2025
2422



GROUND FLOOR PLAN
SCALE: 1/8" = 1'-0"

*LOT SIZE - 25' X 100'

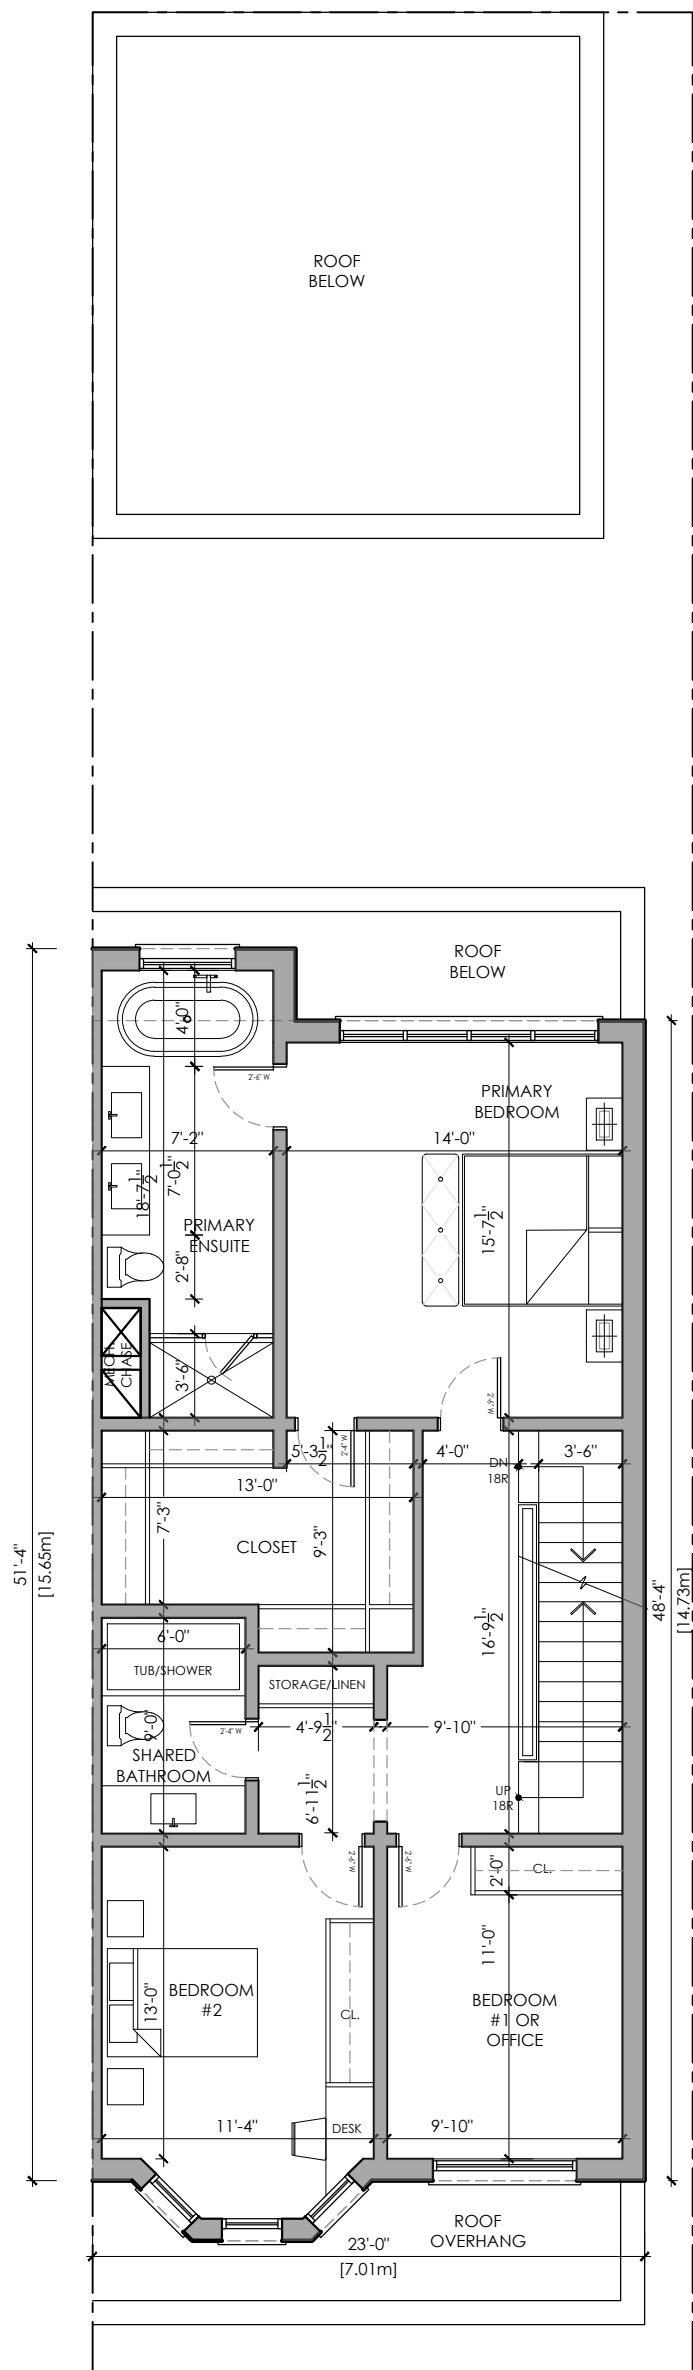

RICHARD WENGLE
ARCHITECT INC.


PRIVATE RESIDENCE

CREEMORE
TORONTO, ONTARIO
JUNE 04, 2025
2422



SECOND FLOOR PLAN
SCALE: 1/8" = 1'-0"

*LOT SIZE - 25' X 100'

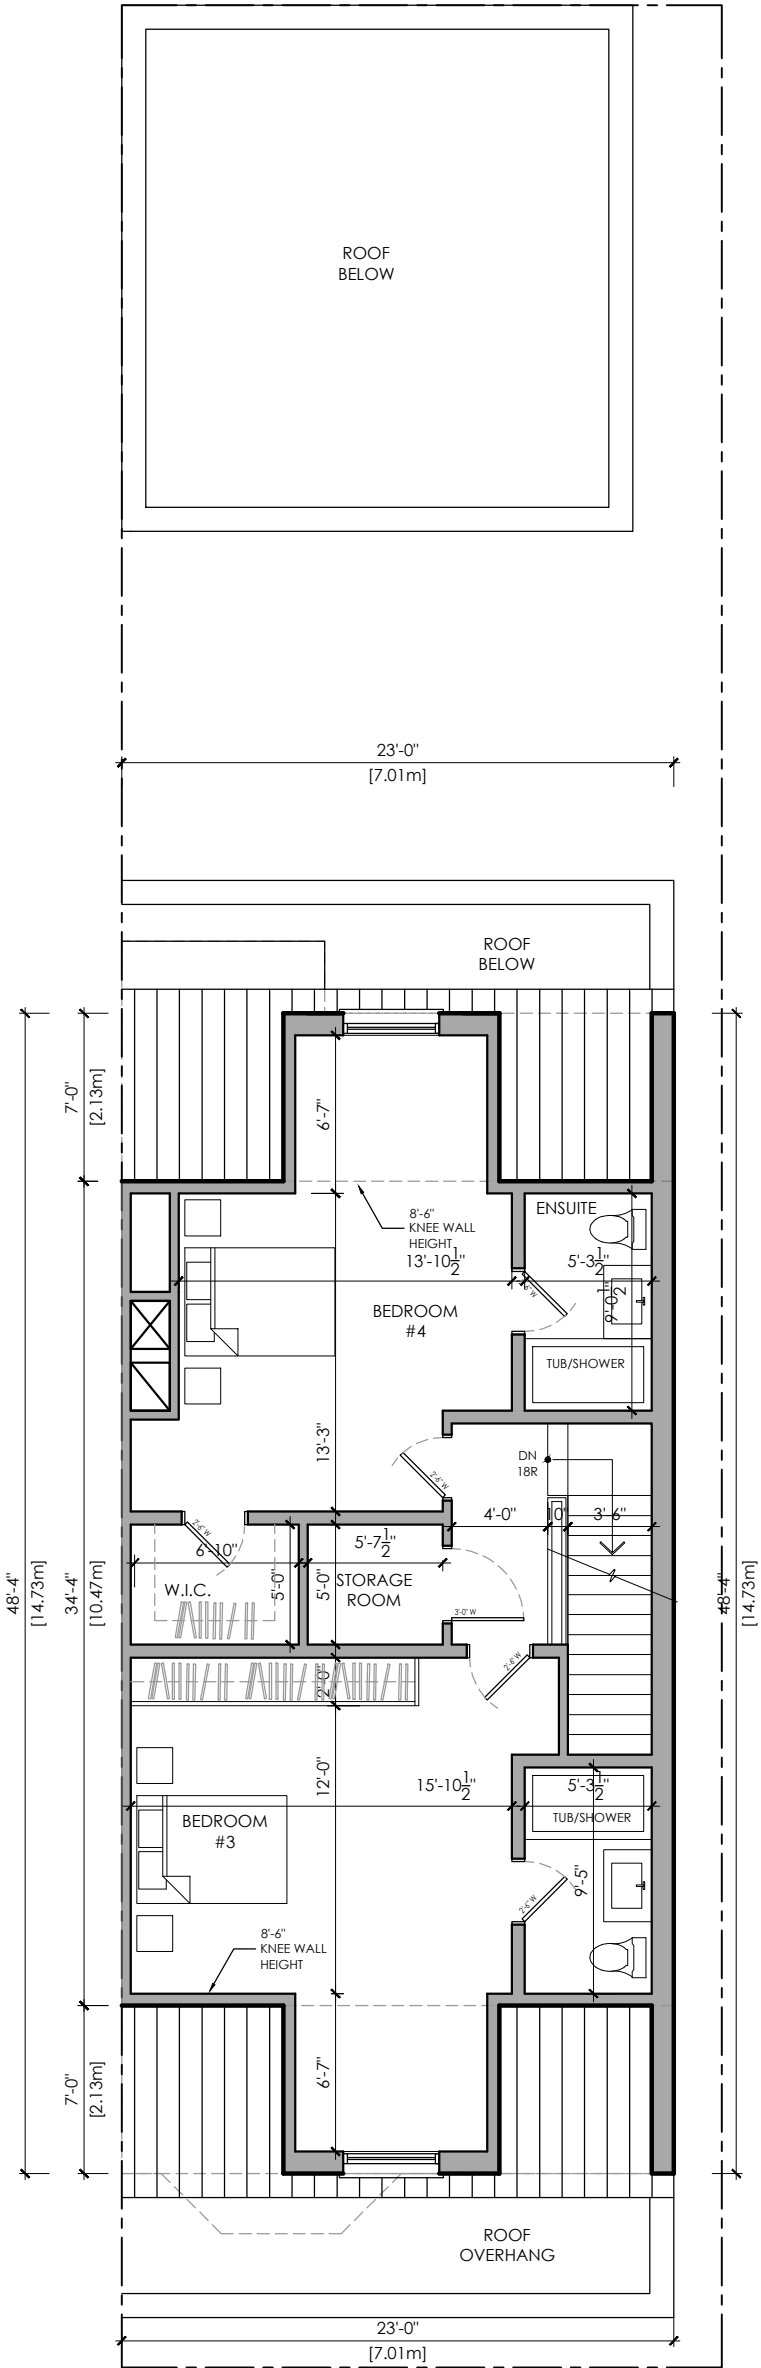

RICHARD WENGLE
ARCHITECT INC.


PRIVATE RESIDENCE

CREEMORE
TORONTO, ONTARIO
JUNE 04, 2025
2422




THIRD FLOOR PLAN
SCALE: 1/8" = 1'-0"

*LOT SIZE - 25' X 100'

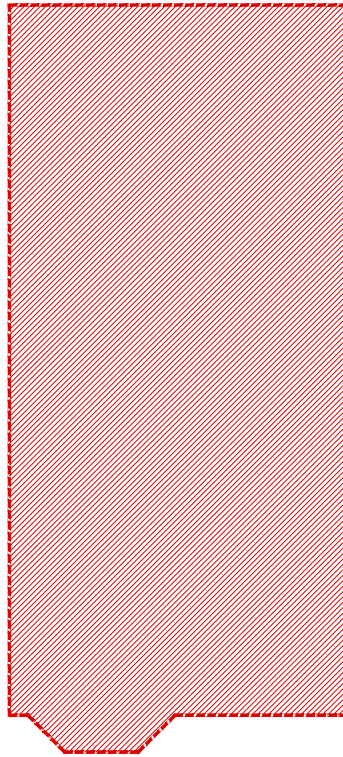


GROUND FLOOR

PROPOSED AREA = 1130.61 S.F. (105.04 S.M.)

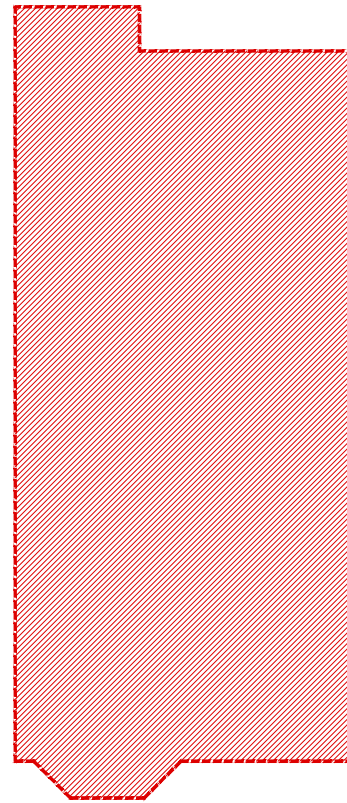

SECOND FLOOR

PROPOSED AREA = 1155.98 S.F. (107.39 S.M.)

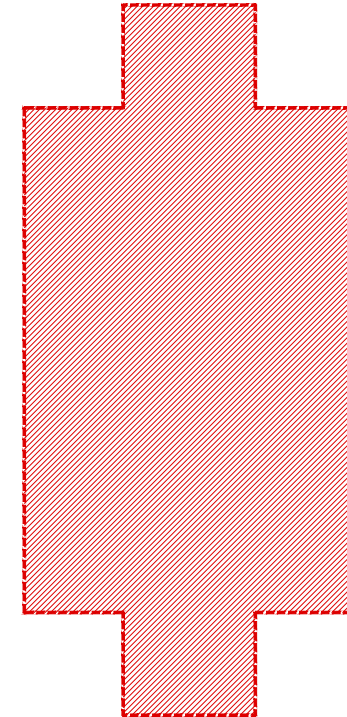

THIRD FLOOR

PROPOSED AREA = 915.86 S.F. (85.09 S.M.)

TOTAL FLOOR AREA = **3,202.46 S.F. (297.52 S.M.)**



PRIVATE RESIDENCE

CREEMORE
TORONTO, ONTARIO
JUNE 04, 2025
2422





RICHARD WENGLE
ARCHITECT INC.

PRIVATE RESIDENCE

CREEMORE
TORONTO, ONTARIO
JUNE 04, 2025
2422



ELEVATIONS OPTIONS

*LOT SIZE - 25' X 100'



RICHARD WENGLE
ARCHITECT INC.

PRIVATE RESIDENCE

CREEMORE
TORONTO, ONTARIO
JUNE 04, 2025
2422



ELEVATIONS OPTIONS

WOOD

*LOT SIZE - 25' X 100'



RICHARD WENGLE
ARCHITECT INC.

PRIVATE RESIDENCE

CREEMORE
TORONTO, ONTARIO
JUNE 04, 2025
2422



ELEVATIONS OPTIONS

*LOT SIZE - 25' X 100'