SEVERANCE SKETCH
SCALE: 1 : 2500

PROPOSED SEVERANCE	
PROPOSED LOT	7709.4 m²
RETAINED LOT	390771.6 m²
SURVEY SITE AREA:	398531.1 m²

SITE PLAN NOTES:
1) SKETCH FOR CONSENT APPLICATION
FOR PROPOSED LOT, RETAINED LOT
SUBJECT PROPERTY: 5455 CONCESSION 9 SUNNIDALE
TOWNSHIP OF CLEARVIEW, SIMCOE COUNTY

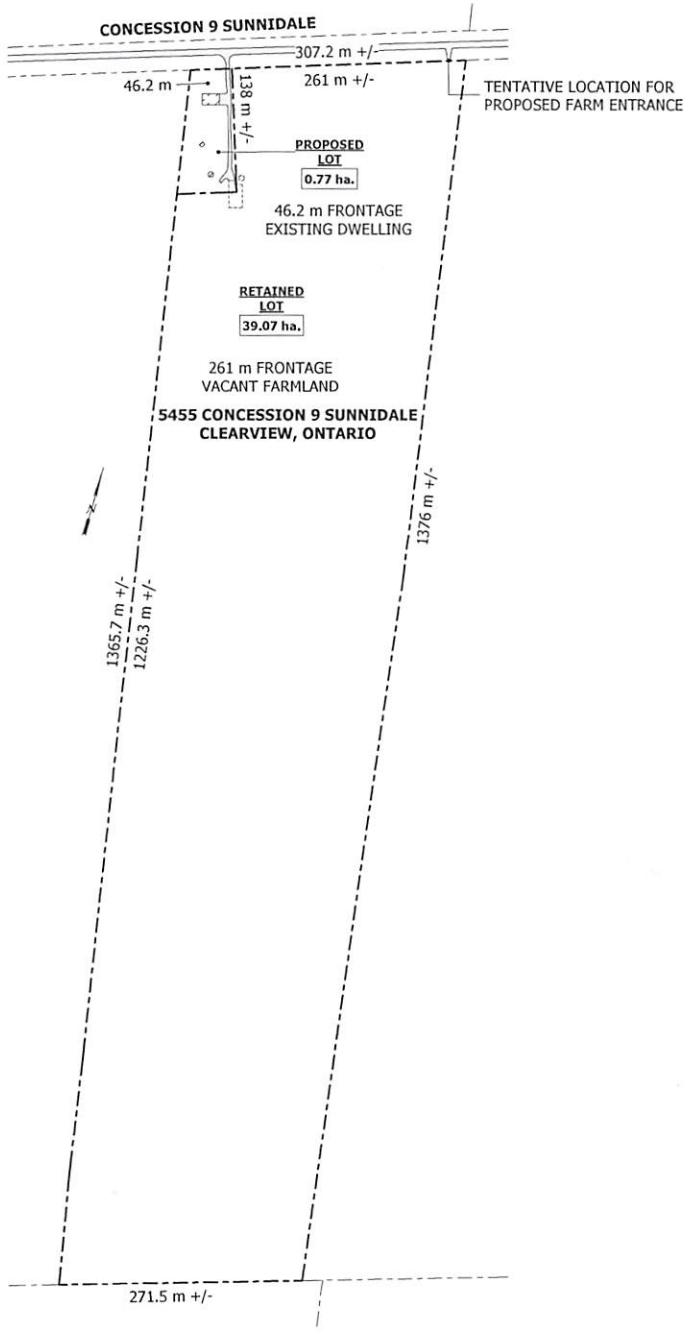

MOUNTAIN RIDGE CUSTOM HOMES INC.

RIDGELEADER BLUEPRINTS

SEVERANCE SKETCH

DRAWN BY
KLW

CLIENT
5455 CONCESSION 9 SUNNIDALE
CLEARVIEW, ONTARIO

JOHN AARDEN

A1

2026-03-02
9:54:10 AM

PROPOSED LOT SKETCH
SCALE: 1 : 300

PROPOSED SEVERANCE	
PROPOSED LOT	7778.4 m²
RETAINED LOT	39177.6 m²
SURVEY SITE AREA	76513.1 m²

SITE PLAN NOTES:
11 SKETCH FOR CONSENT APPLICATION
FOR PROPOSED LOT, RETAINED LOT
SUBJECT PROPERTY: 5455 CONCESSION 9 SUNNIDALE
TOWNSHIP OF CLEARVIEW, SIMCOE COUNTY

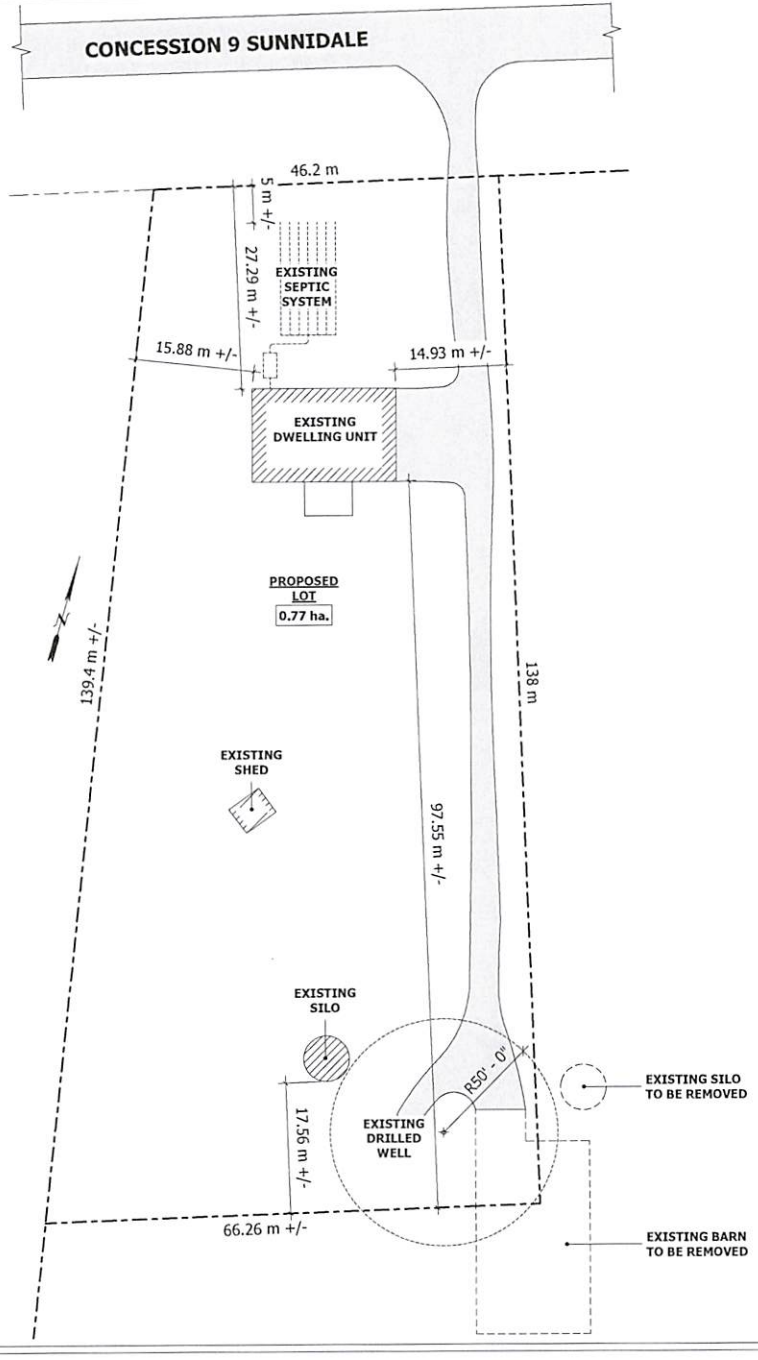

MOUNTAIN RIDGE CUSTOM HOMES INC.

PROPOSED LOT SKETCH

DRAWN BY
KLW

CLIENT
5455 CONCESSION 9 SUNNIDALE
CLEARVIEW, ONTARIO
JOHN AARDEN

A2

2026-02-02
9:54:10 AM