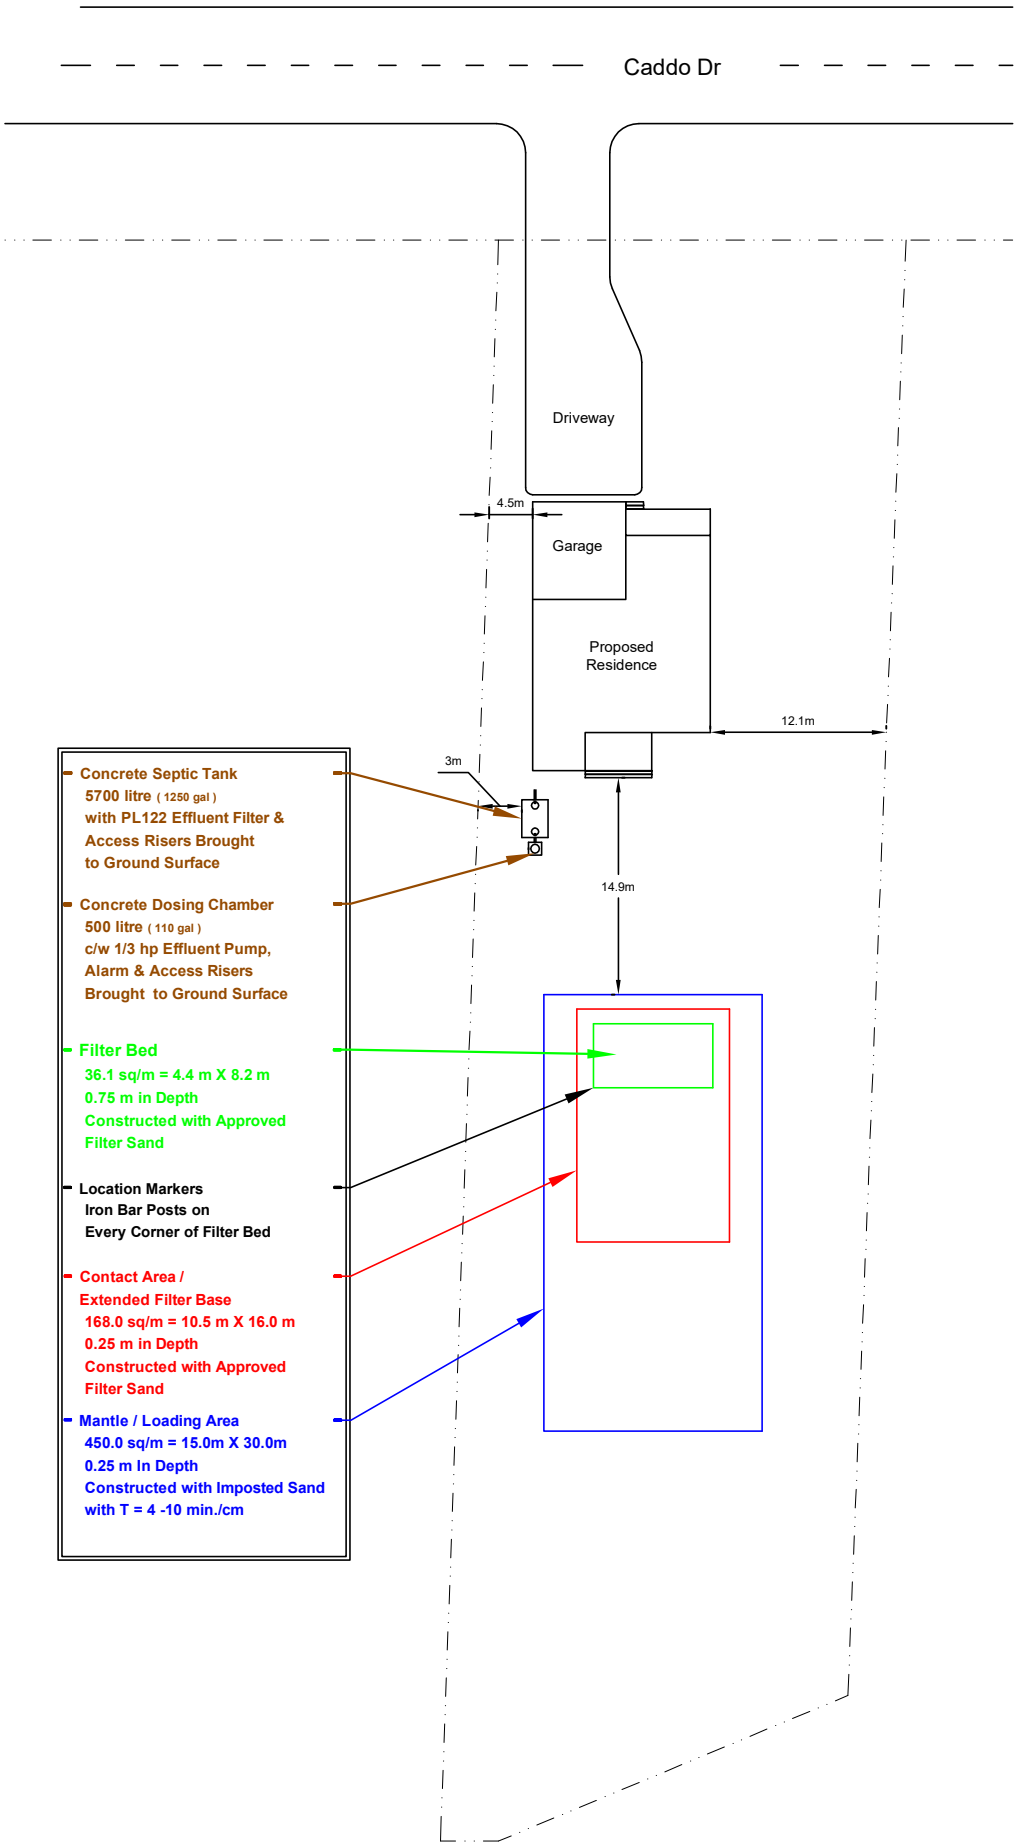
Caddo Dr
Driveway
4.5m
Garage
Proposed
Residence
12.1m
3m
14.9m
Concrete Septic Tank
5700 litre (1250 gal)
with PL122 Effluent Filter &
Access Risers Brought
to Ground Surface
Concrete Dosing Chamber
500 litre (110 gal)
c/w 1/3 hp Effluent Pump,
Alarm & Access Risers
Brought to Ground Surface
Filter Bed
36.1 sq/m = 4.4 m X 8.2 m
0.75 m in Depth
Constructed with Approved
Filter Sand
Location Markers
Iron Bar Posts on
Every Corner of Filter Bed
Contact Area /
Extended Filter Base
168.0 sq/m = 10.5 m X 16.0 m
0.25 m in Depth
Constructed with Approved
Filter Sand
Mantle / Loading Area
450.0 sq/m = 15.0m X 30.0m
0.25 m In Depth
Constructed with Imposted Sand
with T = 4 -10 min./cm