


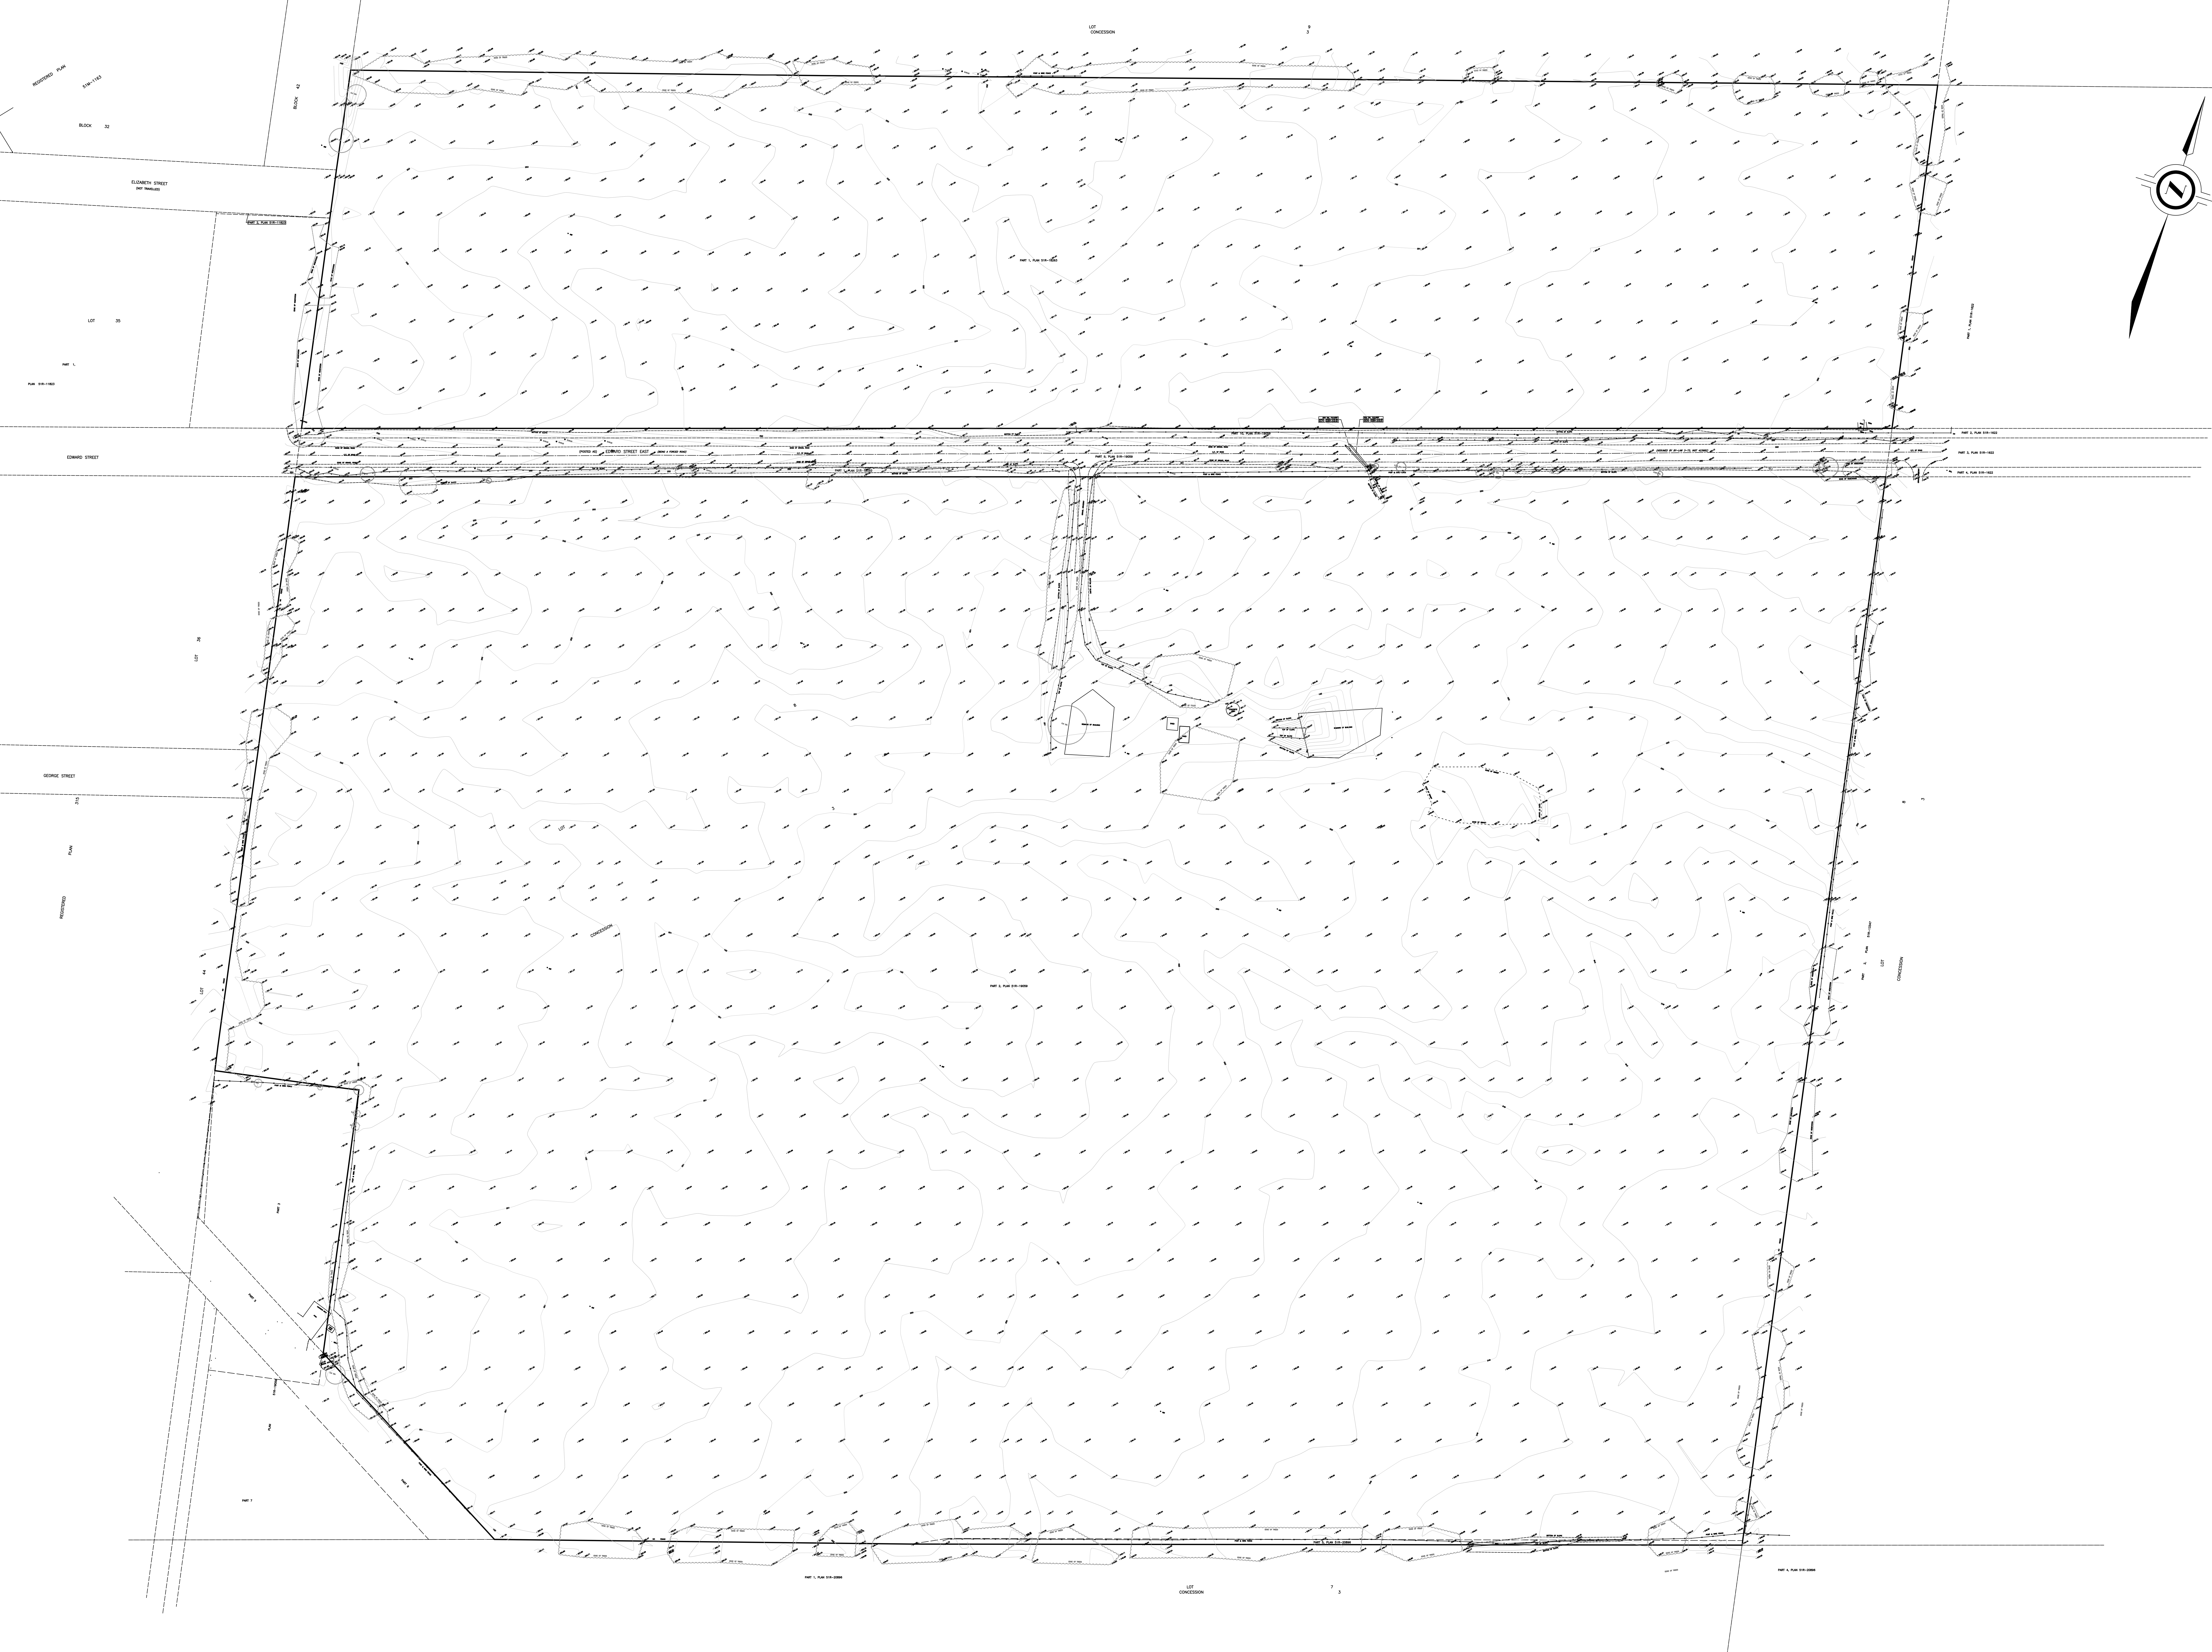

PLAN SHOWING TOPOGRAPHIC DETAILS OF
PART OF LOT 8
CONCESSION 3
GEOGRAPHIC TOWNSHIP OF NOTTAWASAGA
NOW IN THE
TOWNSHIP OF CLEARVIEW
COUNTY OF SIMCOE

J.D. BARNES LIMITED
© COPYRIGHT 2025

METRIC DISTANCES AND/OR COORDINATES SHOWN ON THIS PLAN ARE IN METRES AND CAN BE CONVERTED TO FEET BY DIVIDING BY 0.3048.

CAUTION THIS PLAN IS NOT A PLAN OF SUBDIVISION AND SHALL NOT BE USED EXCEPT FOR THE PURPOSE INDICATED IN THE TITLE BLOCK.


BENCHMARK

ELEVATIONS SHOWN ON THIS PLAN ARE RELATED TO GEODATIC DATUM AND ARE DERIVED FROM BENCH MARK No. 001192BU1661 HAVING A PUBLISHED ELEVATION OF 262.932 METRES.

TOPOGRAPHIC LEGEND

- | | | |
|---|------|---------------------------------|
| ⊞ | PED | DENOTES TELEPHONE PEDESTAL |
| ⊞ | MW | DENOTES MONITORING WELL |
| • | BOL | DENOTES BOLLARD |
| ⊞ | CPED | DENOTES CABLE TV PEDESTAL |
| • | HP | DENOTES HYDRO POLE |
| ⊞ | | DENOTES SHRUB |
| ⊞ | | DENOTES EDGE OF TREES |
| ⊞ | | DENOTES TREE |
| ⊞ | | DIA=DIAMETER OF TRUNK IN METRES |

THE FIELDWORK WAS COMPLETED ON MAY 29, 2025.
ADDITIONAL FIELDWORK WAS COMPLETED ON JUNE 16, 29, 2025.

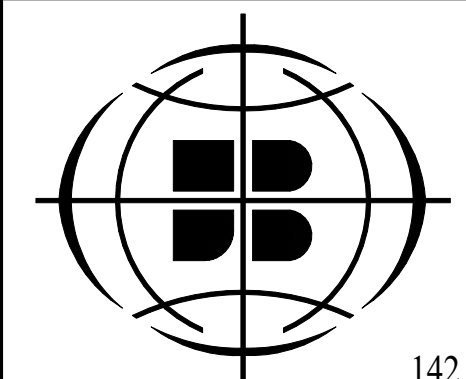

J.D. BARNES
LIMITED
LAND INFORMATION SPECIALISTS
142 COMMERCE PARK DRIVE, UNIT V, BARRIE, ON L4N 8W8
T: (705) 739-6770 F: (705) 739-6771 www.jdbarnes.com

SURVEYING
MAPPING
GIS

DRAWN BY:	CHECKED BY:	REFERENCE NO.:
NP	LJK	22-11-973-01
DATED:		06/04/2025